
## Notes

Jennings Design Associates take no responsibility for any dimensions obtained by scaling from this drawing. If no dimension is shown the recipient must ascertain the dimension specifically from the Architect or by site measurement. Supplying this drawing in digital form is solely for convenience and no reliance may be placed on digital data. All data must be checked against hard copy. Dimensions must be checked on site. Any discrepancies must be reported to the Architect immediately. This drawing is copyright of Jennings Design Associates

Front




Gable

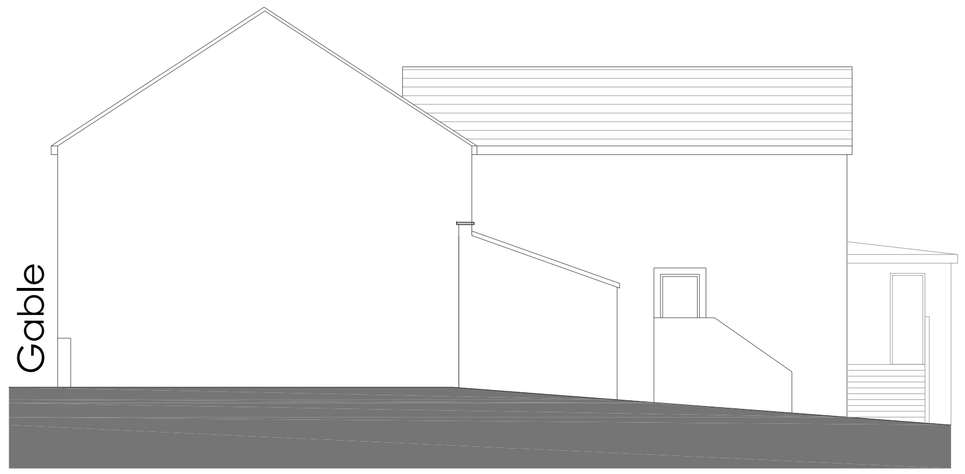


Rear




Gable

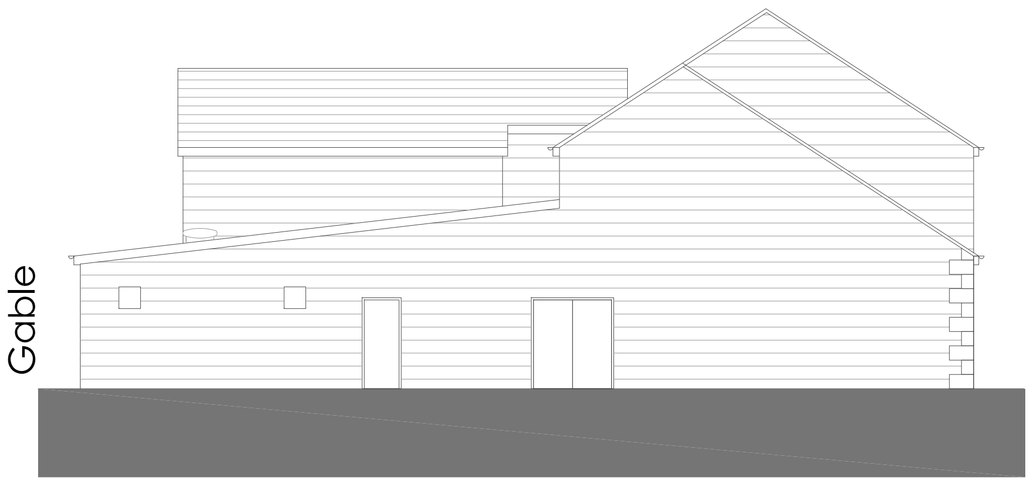


Basement

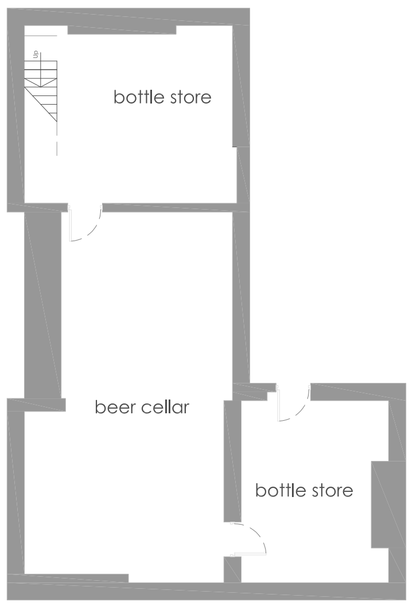


Ground Floor

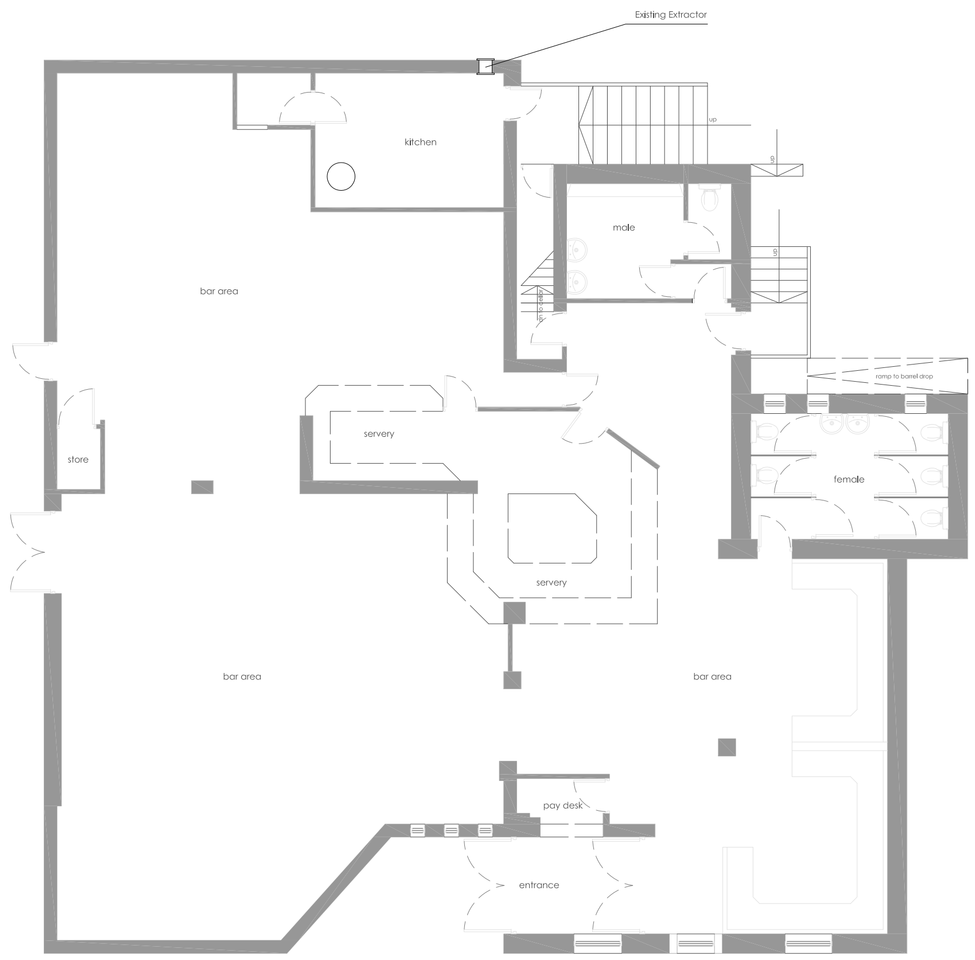


First Floor

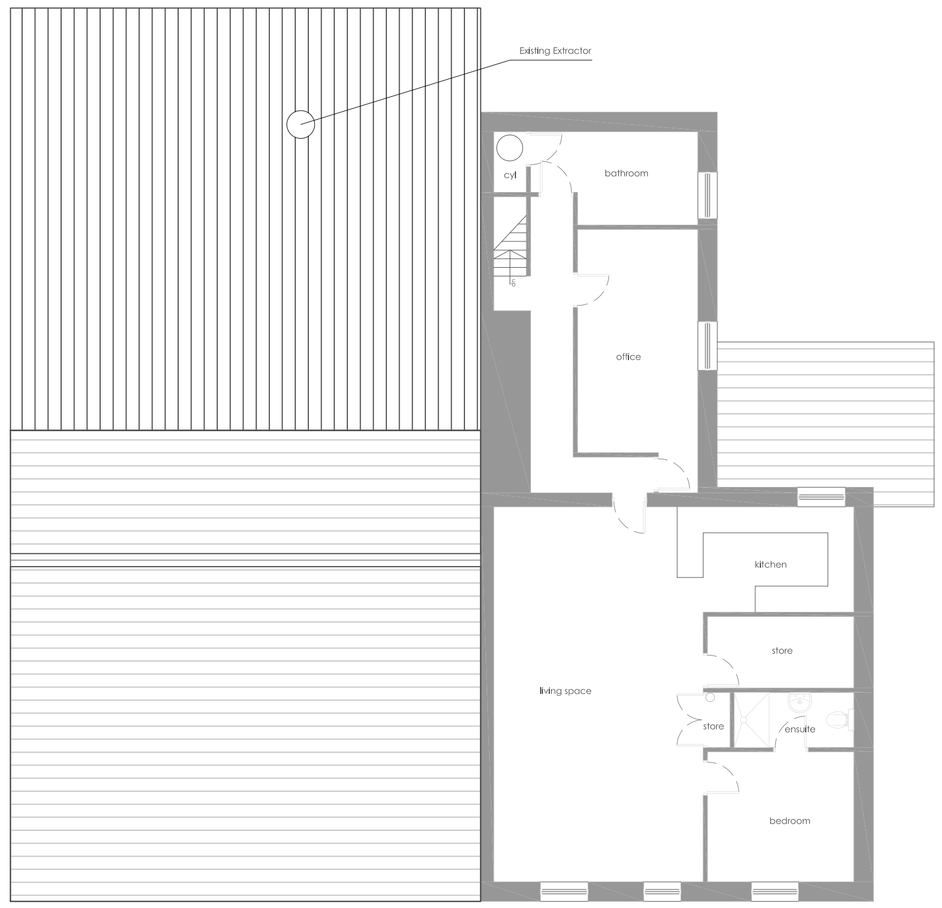


| Rev | Description | Date | By |
|---|---|---|---|
| | | | |

Jennings Design Associates
Architects

Architects Designers Project Managers
The Warehouse, Saxon Street, Denton, Manchester M34 3DS
T: 0161 336 5011 F: 0161 320 0512 E: jda@jda-architects.com

Harry Thompson

13 Bernards Street, Glossop

Existing Plans & Elevations

| Drawing Number | Rev | Scale: | @ | Date: |
|---|---|---|---|---|
| 656-01 | - | 1:100 | A1 | may 2011 |
| | | Drawn by: mc | | Checked By: bj |

| | | | | | |
|---|---|---|---|---|---|
| Pr | Preliminary | | C | Contract | |
| F | Feasability | | Cn | Construction | |
| P | Planning | | As | As Built | |
| T | Tender | | Other | survey | |

0 1m 2m
Scale 1:100

Z:\656 - Blues Club Glossop Harry Thompson\Drawings\xrefs\656 - Commercial Unit - Proposals.dwg