
HPK/2012/0320

PROPOSED TWO STOREY EXTENSION
@ 59 HEATH ROAD, GLOSSOP FOR
MR+MRS J. BRADBURY
DWG No 3

13 JUN 2012

BOUNDARY

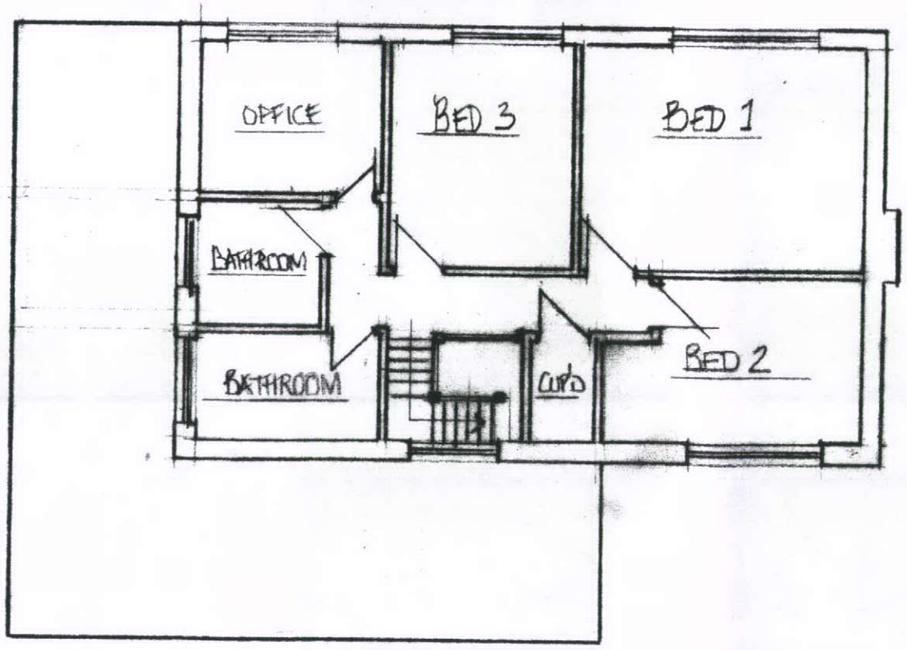

BOUNDARY.

EXISTING FIRST FLOOR PLAN
SCALE 1:100