
HPK/2012/0320

13 JUN 2012

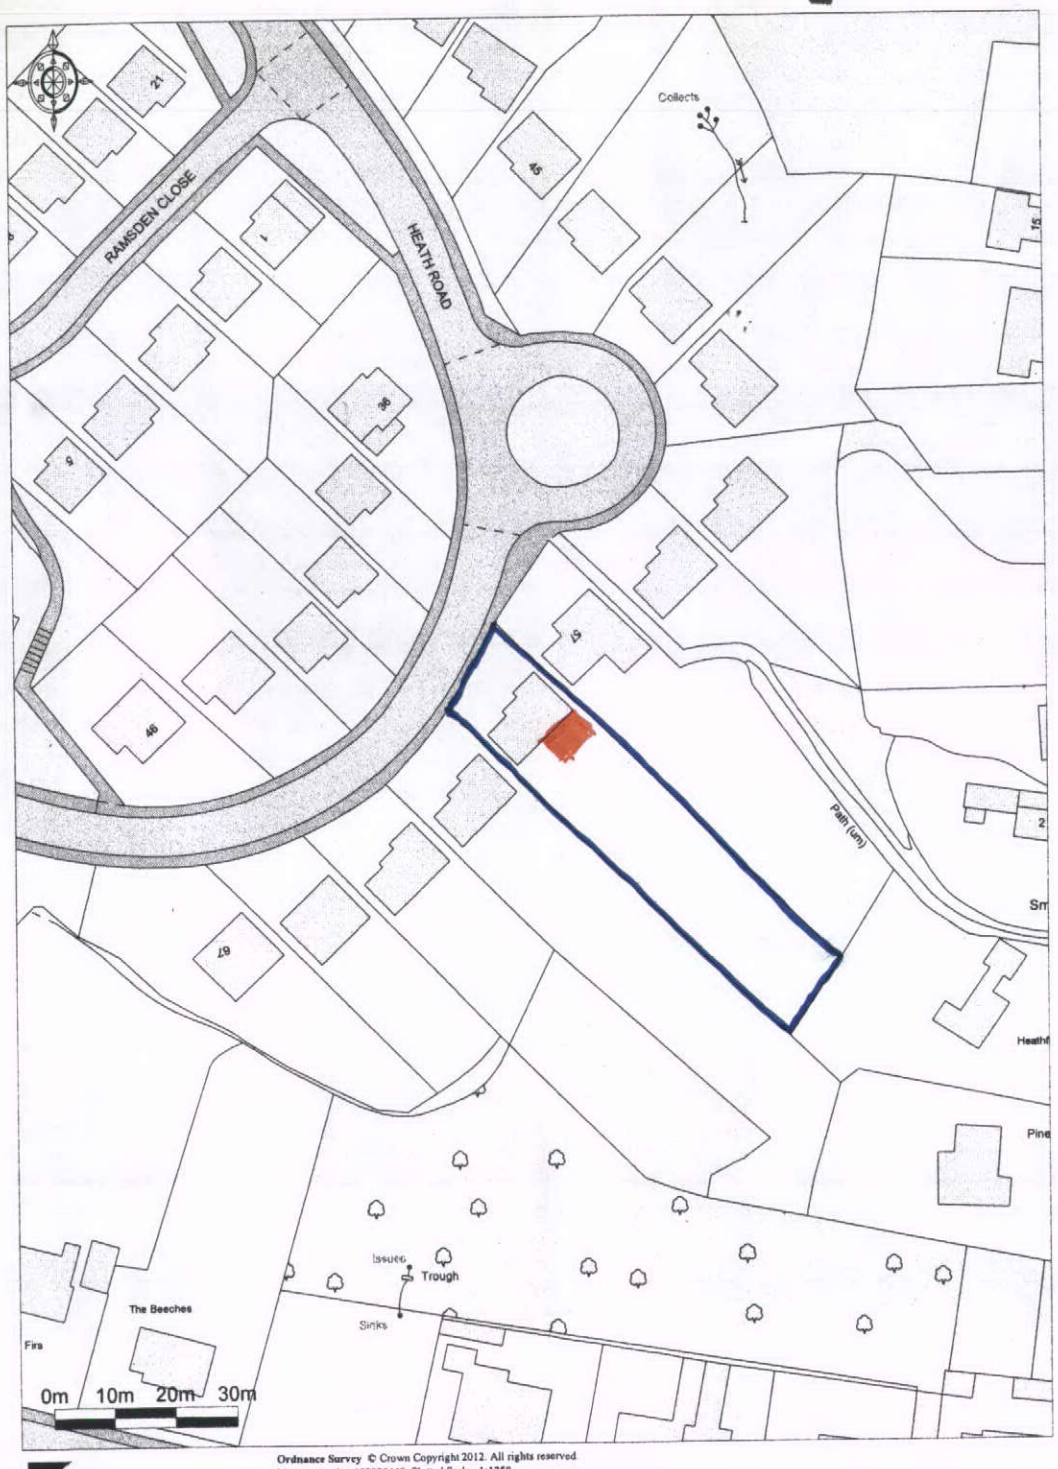

Promap®
Ordnance Survey © Crown Copyright 2012. All rights reserved.
Licence number 100020449. Plotted Scale - 1:1250

COPY OF LOCATION PLAN FOR 59. HEATH ROAD. GLOSSOP
FOR MR+MRS J. BRADBURY SCALE 1:1250

DWG NO 9