

Proposed front elevation.

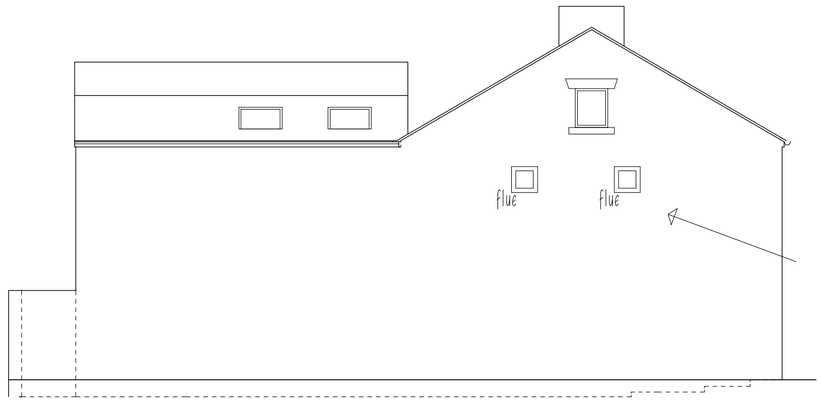

agreement to be obtained from adjacent property owner for flues which extend over party boundary, under the Terms of 'The Party Wall Act'

Proposed side elevation.



Proposed rear elevation.

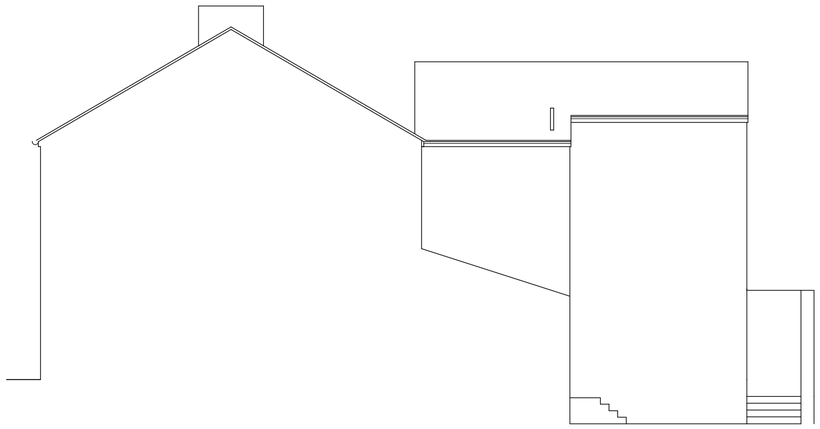

Proposed side elevation.

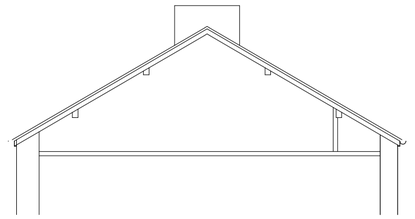

Section thro 2nd floor

PLANMART

Client:

Mr. F. Yarasir,

Project:

Proposed two storey side extension, change of use of fist floor flat into restaurant and new shop front to take away.

Title:

Proposed elevations.

Scale: 1:100 A2 sheet.

Drawn:	Date:
MH	Mar 2012.
Project no.: 2430	Drawing no.: 2430-3

THIS DRAWING IS NOT TO BE COPIED OR REPRODUCED WITHOUT THE PRIOR WRITTEN CONSENT OF PLANMART LTD.

PLANMART LIMITED
53A High St. West, Glossop,
Derbyshire SK13 8AZ.
Tel: 01457 863153 E mail: planmart@btconnect.com