EXISTING BUILDING 2
TO BE REMOVED

HPK/2011/0689

09 DEC 2011

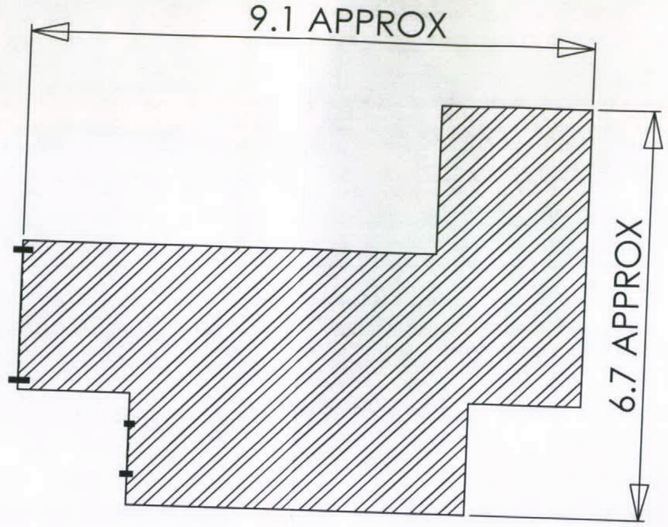

PLAN VIEW (EXISTING)

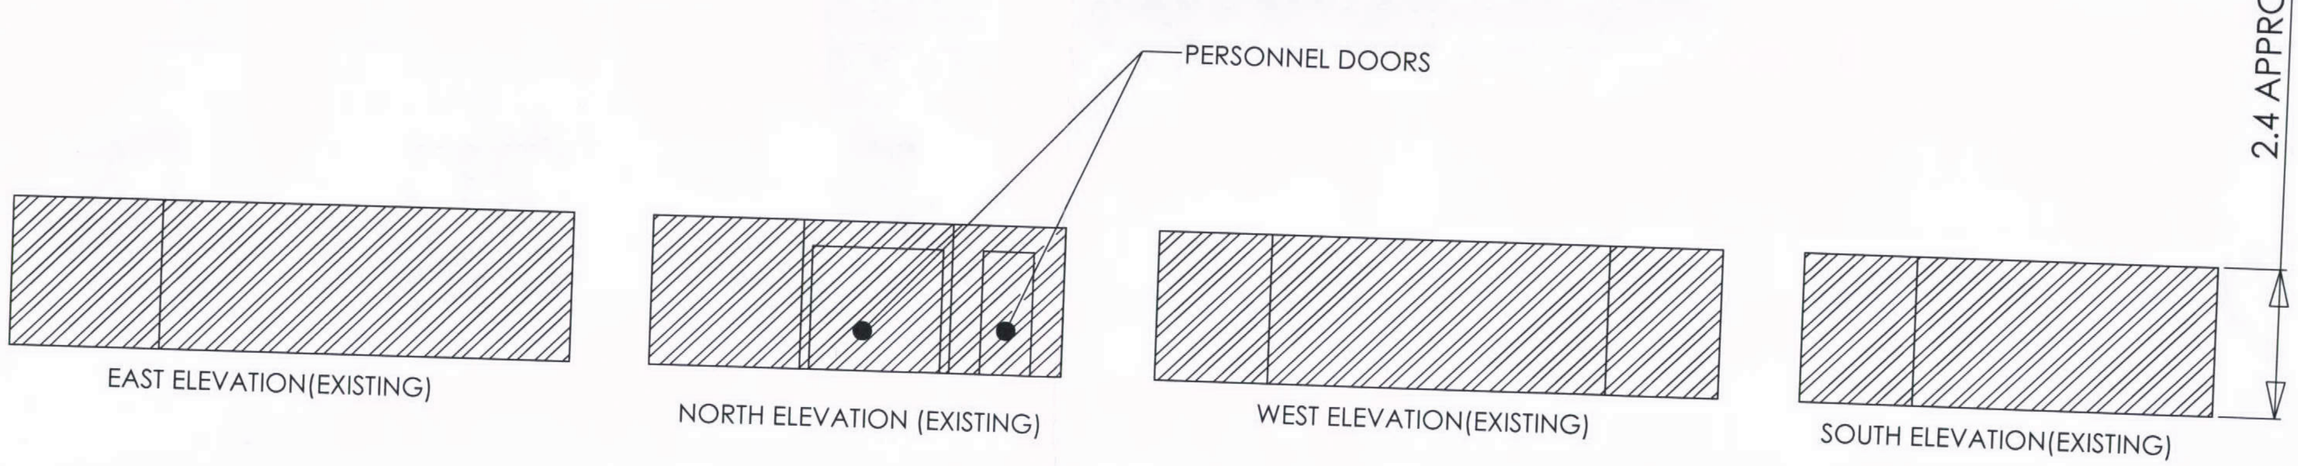

EAST ELEVATION(EXISTING)

NORTH ELEVATION (EXISTING)

WEST ELEVATION(EXISTING)

SOUTH ELEVATION(EXISTING)

ALL DIMENSIONS IN METERS UNLESS OTHERWISE STATED

ALL DIMENSION SUBJECT TO A MANUFACTURING TOLERANCE OF +/- 5% UNLESS OTHERWISE STATED

DOCUMENT REFERENCE NUMBER: A5

Mr P Ryder

Proposed Replacement of Exsisting Agricultral Storage Units

Stable Lane, Burbage, Buxton SK17 6UF

DRAWN DATE: 22-11-2011 | A3

WEIGHT: | SCALE:1:100 | SHEET 4 OF 4