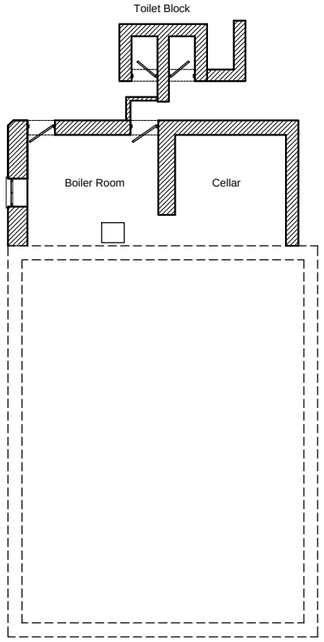

EXISTING LOWER GROUND FLOOR PLAN SCALE 1:100

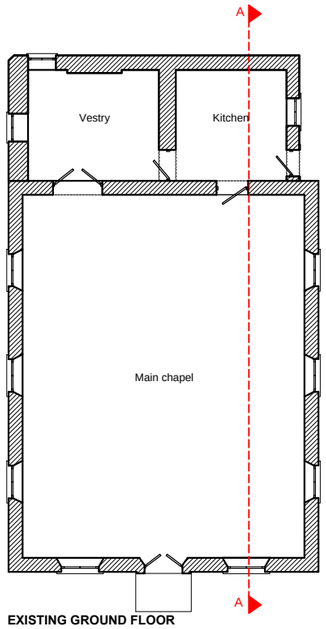

EXISTING GROUND FLOOR PLAN SCALE 1:100

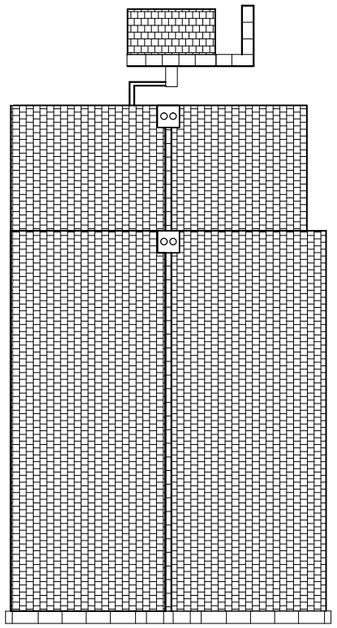

EXISTING ROOF FINISH PLAN
SCALE 1:100



Existing east view



Existing north view



Existing car park



Oil tank



Toilet block

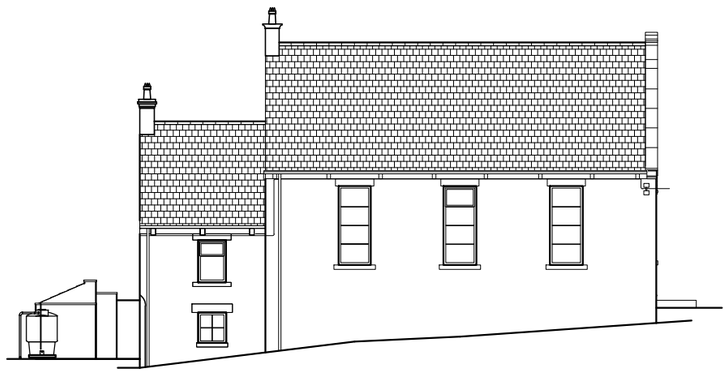

EXISTING SOUTH ELEVATION
SCALE 1:100



EXISTING EAST ELEVATION
SCALE 1:100



EXISTING NORTH ELEVATION
SCALE 1:100

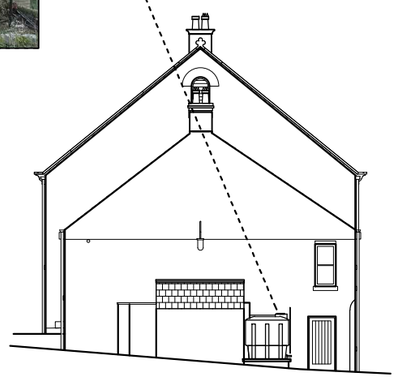

EXISTING WEST ELEVATION
SCALE 1:100

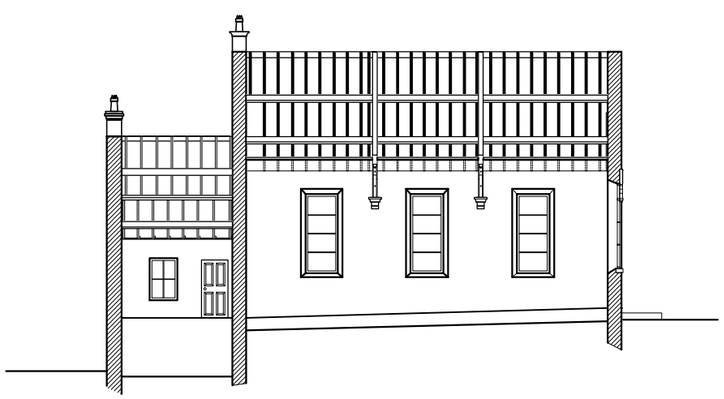

EXISTING INTERIOR SECTION A A
SCALE 1:100

EXISTING PLANS

0 1 2 4 6 8 10

SCALE IN METRES

DRAWN	REVISION	DATE	VER
DC		23-03-12	

PROJECT
BROOKBOTTOM
CHAPEL

TITLE
PLAN AND ELEVATION AS EXISTING

SCALE
SCALE 1/100 @ A1 1/200 @ A3

JOB No	DRAWING No	REV
CHAPEL	BBC01	

D Clark Designer

24 Pownall Road, Cheadle Hulme, Cheadle, Stockport, Cheshire, SK8 5AZ.

Telephone: 0161 485 2259
Email: davidp.clark@tiscali.co.uk

© David Clark.