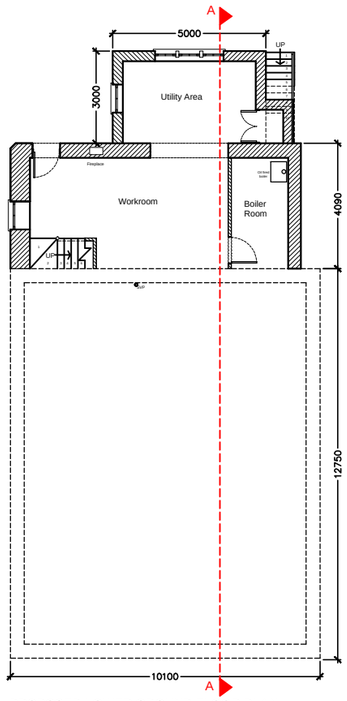

PROPOSED LOWER GROUND FLOOR PLAN
SCALE 1:100

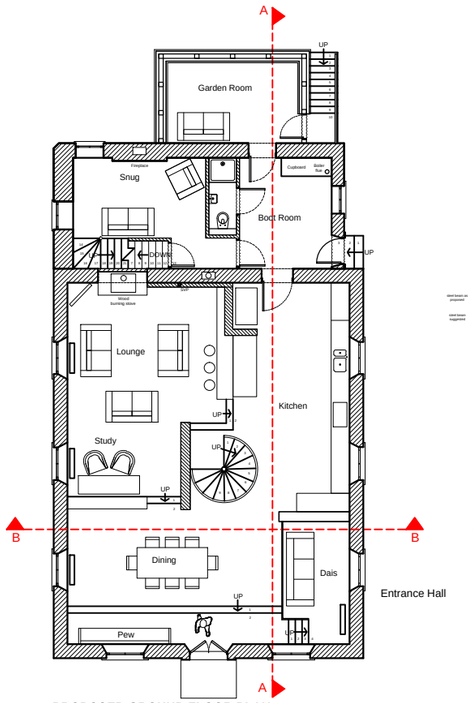

PROPOSED GROUND FLOOR PLAN
SCALE 1:100

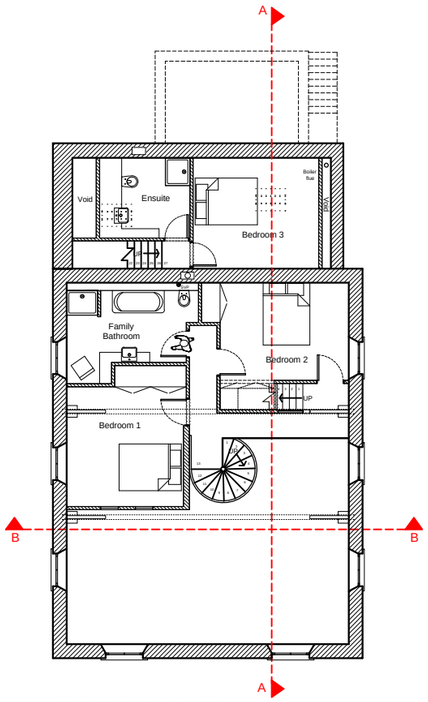

PROPOSED FIRST FLOOR PLAN
SCALE 1:100

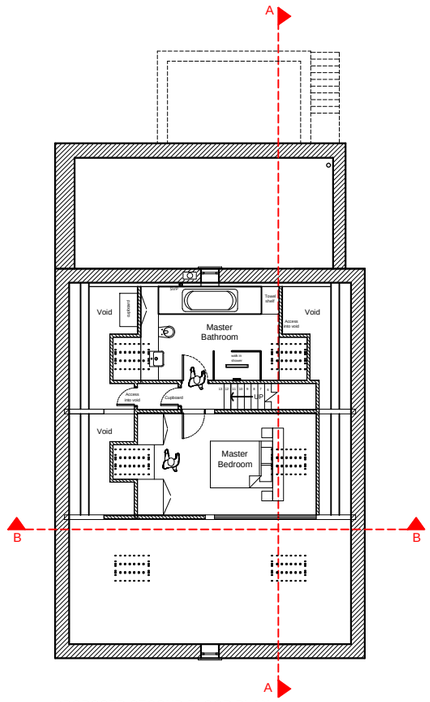

PROPOSED SECOND FLOOR PLAN
SCALE 1:100

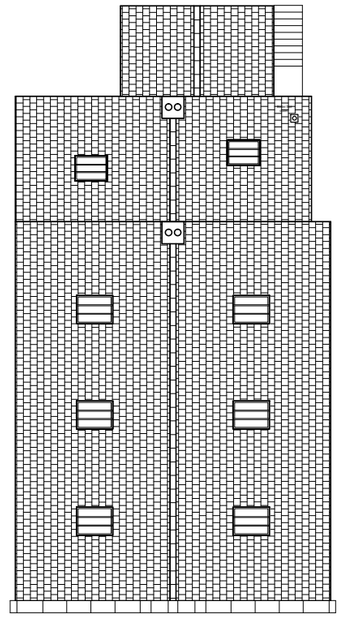

PROPOSED ROOF FINISH PLAN
SCALE 1:100

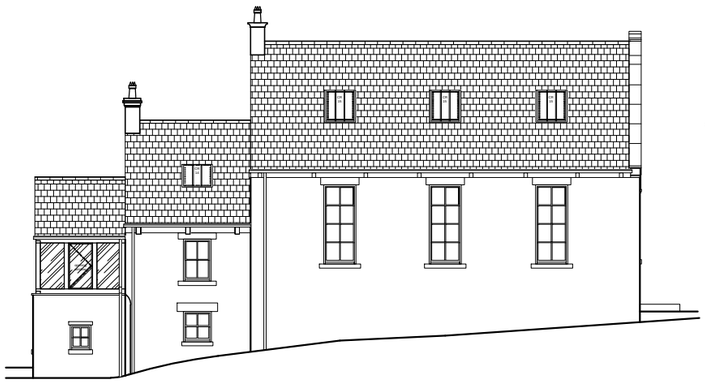

PROPOSED SOUTH ELEVATION
SCALE 1:100



Timber windows

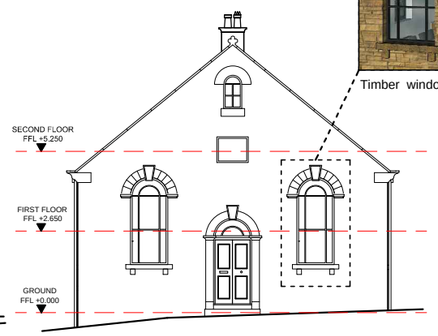

PROPOSED EAST ELEVATION
SCALE 1:100

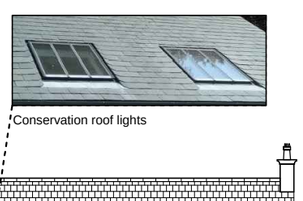

Conservation roof lights



Timber sash windows



PROPOSED NORTH ELEVATION
SCALE 1:100



Traditional stone steps



Traditional timber garden room

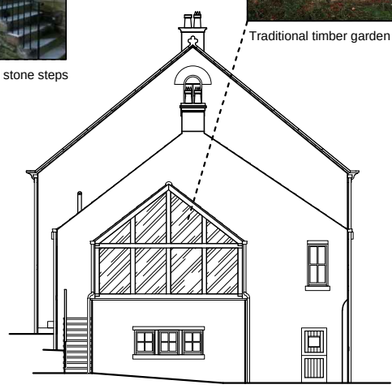

PROPOSED WEST ELEVATION
SCALE 1:100

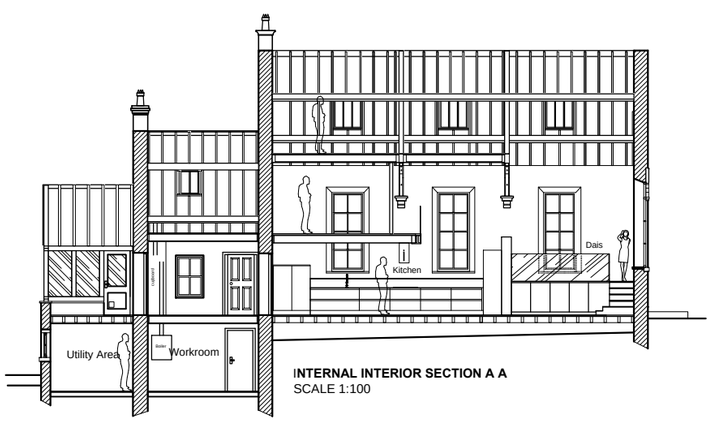

INTERNAL INTERIOR SECTION A A
SCALE 1:100

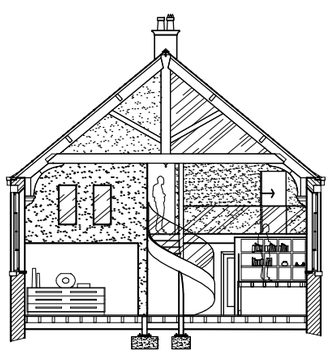

EAST SECTION B B
SCALE 1:100

PLAN AS PROPOSED

0 1 2 4 6 8 10

SCALE IN METRES

DRAWN	REVISION	DATE	VER
DC		23-03-12	

PROJECT
BROOKBOTTOM
CHAPEL

TITLE
PLAN AND ELEVATIONS AS PROPOSED

SCALE
SCALE 1/100 @ A1 1/200 @ A3

JOB No	DRAWING No	REV
CHAPEL	BBC02	

D Clark Designer

24 Pownall Road, Cheadle Hulme, Cheadle, Stockport, Cheshire, SK8 5AZ.

Telephone: 0161 485 2259
Email: davidp.clark@tiscali.co.uk

© David Clark.