HPK/2012/0349

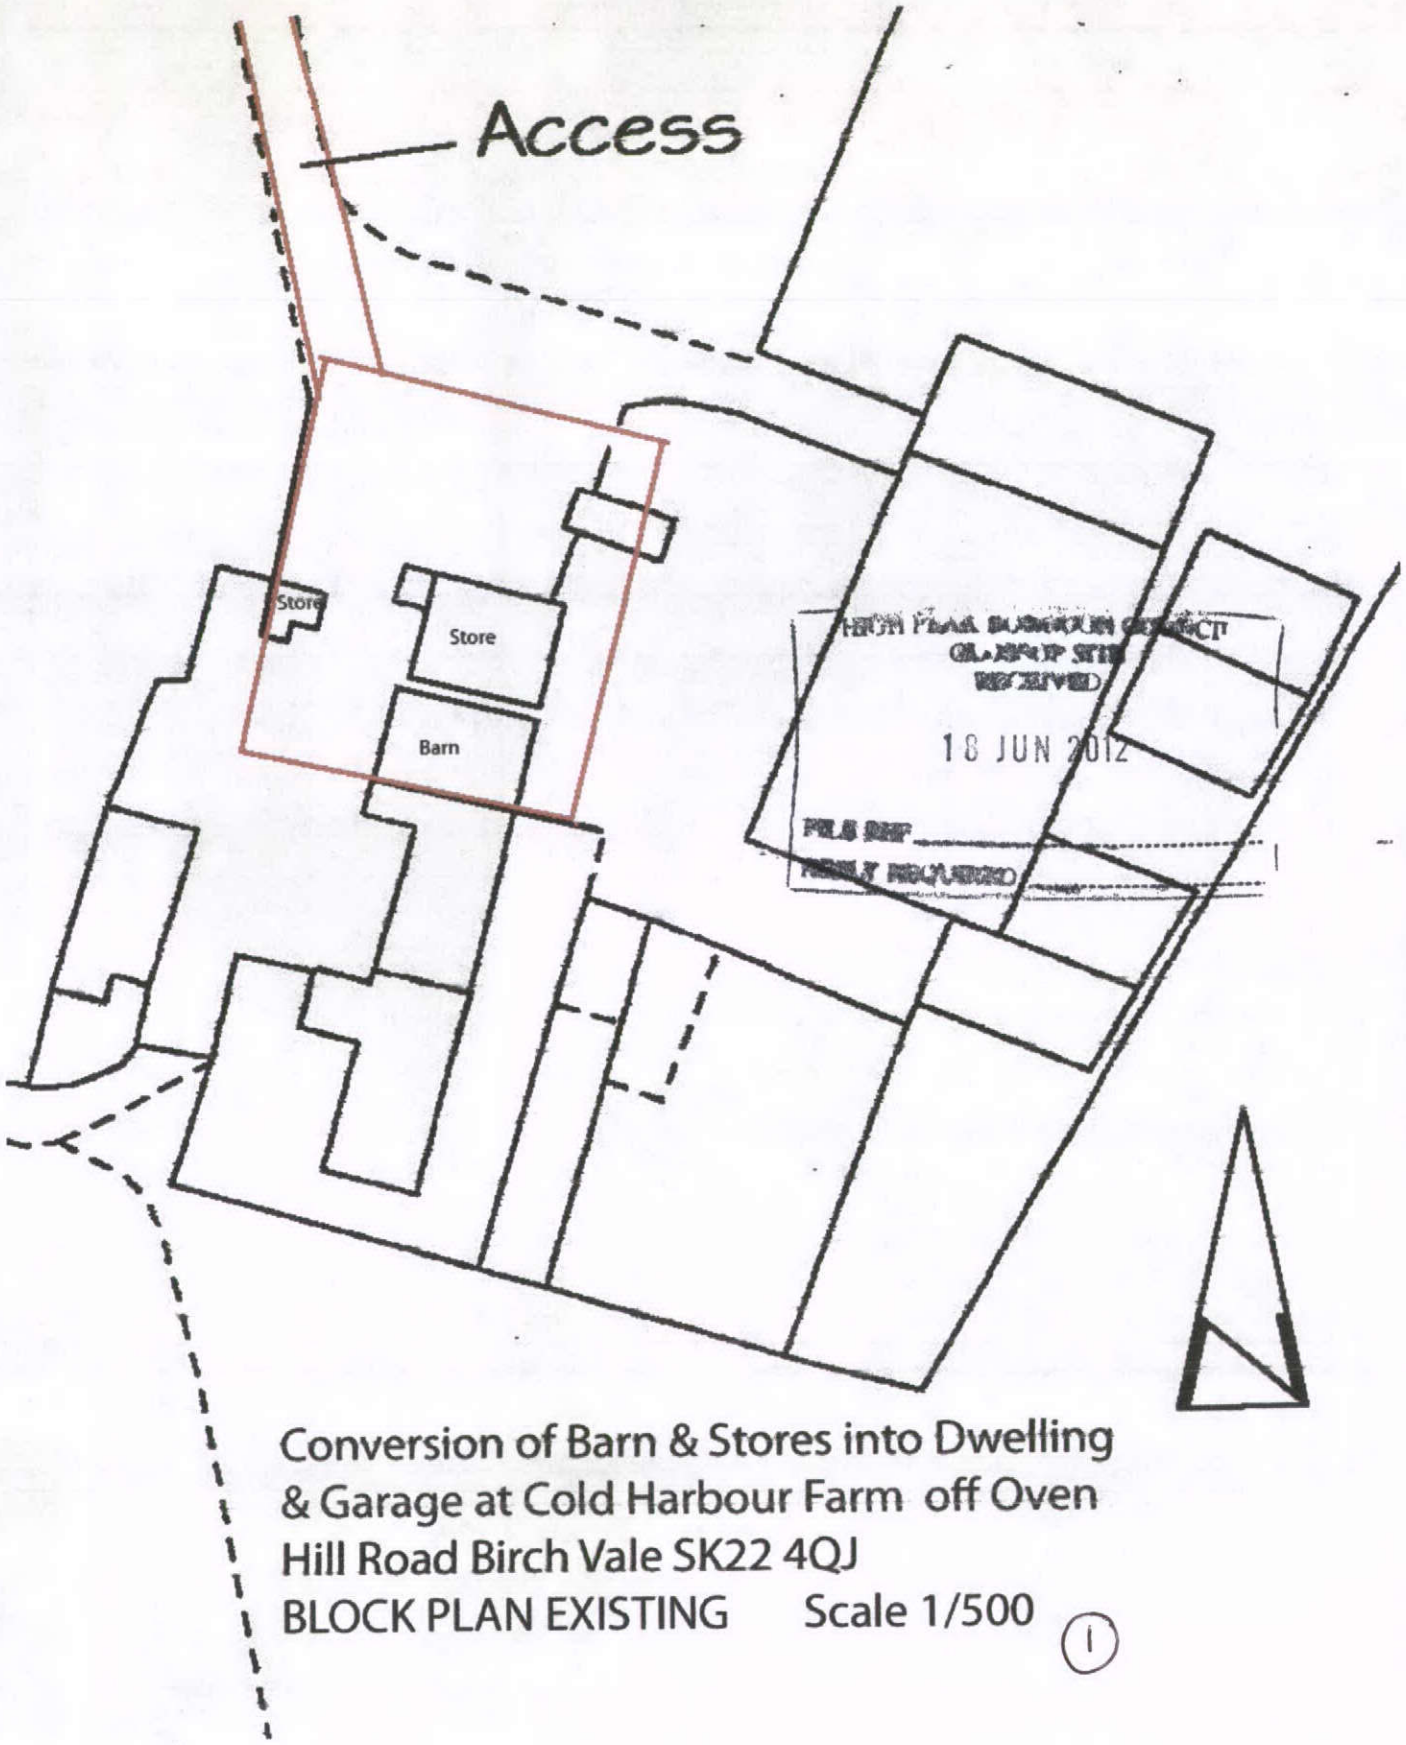

Conversion of Barn & Stores into Dwelling & Garage at Cold Harbour Farm off Oven Hill Road Birch Vale SK22 4QJ

BLOCK PLAN EXISTING Scale 1/500

(1)