HPK/2012/0349

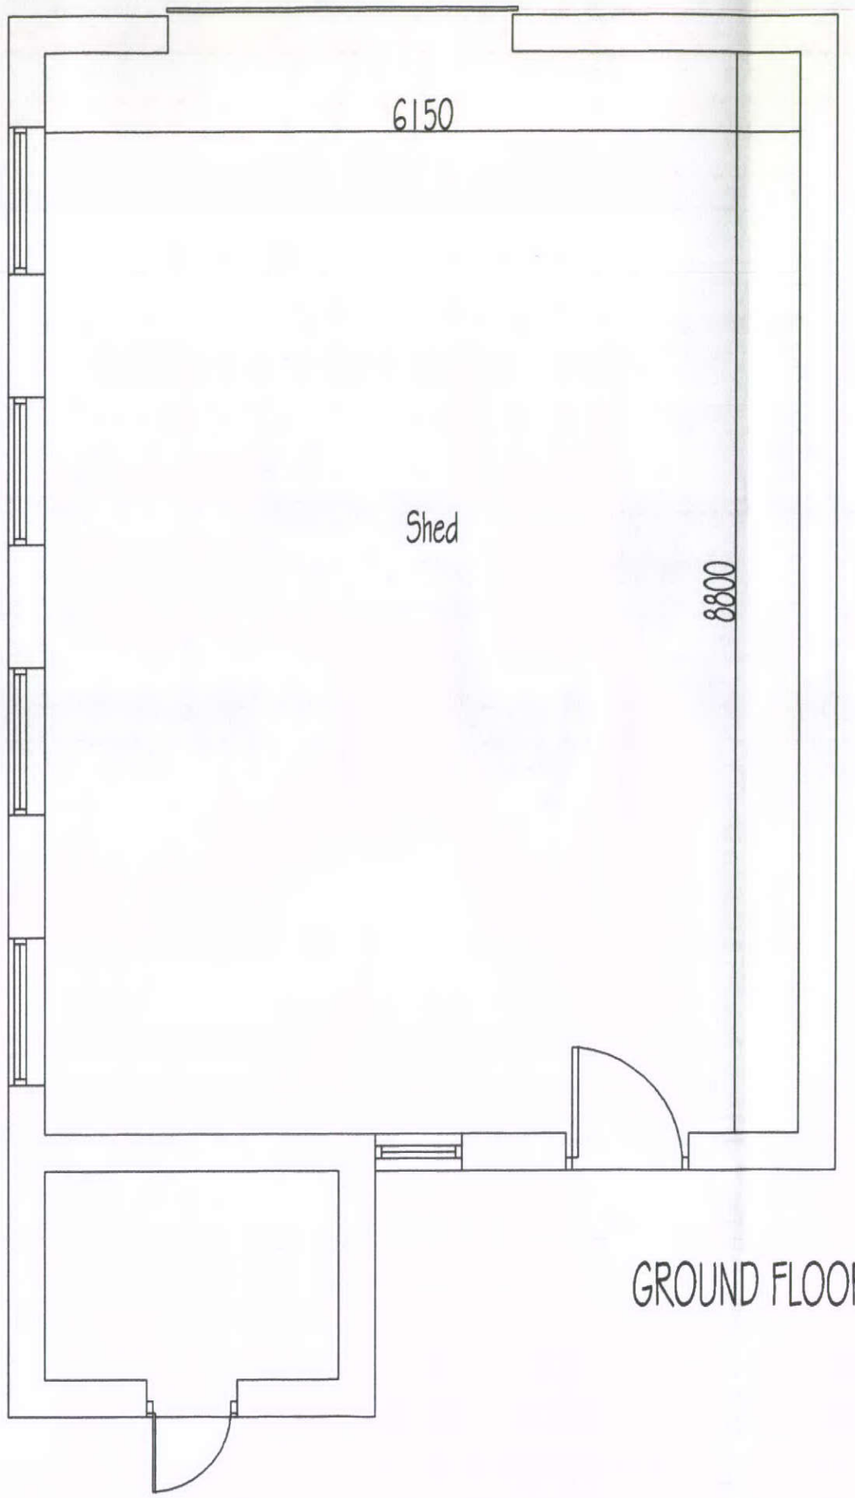

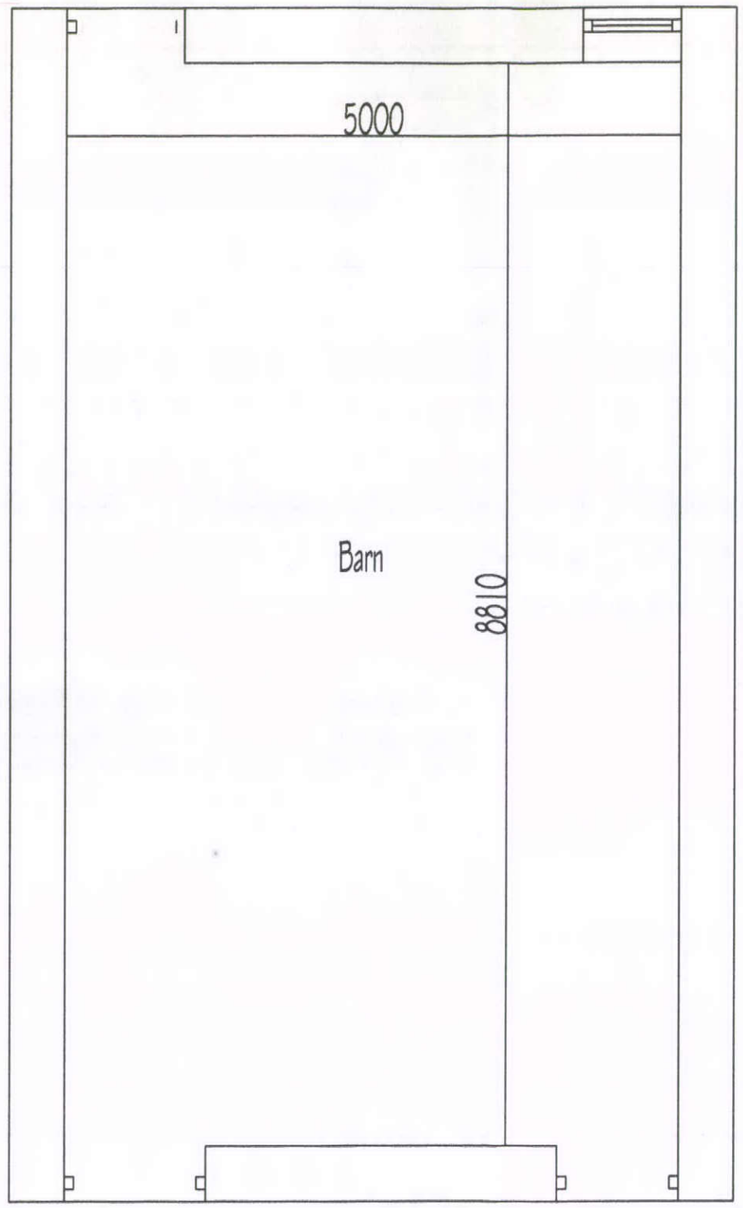

GROUND FLOOR

HIGH PEAK BOROUGH COUNCIL
GLOSSOP SITE
RECEIVED
16 JUN 2012
FILE REF
PLANNING PERMISSION

Conversion of Redundant Barn and Adjacent Building to Dwelling and Alerations to Subsiduary Building to Form Garage at Cold Harbour Farm off Oven Hill Road Birch Vale New Mills High Peak SK22 4QJ

Drg.No. 1105/1/1
Scale 1/50

Existing