HPK/2012/ 352

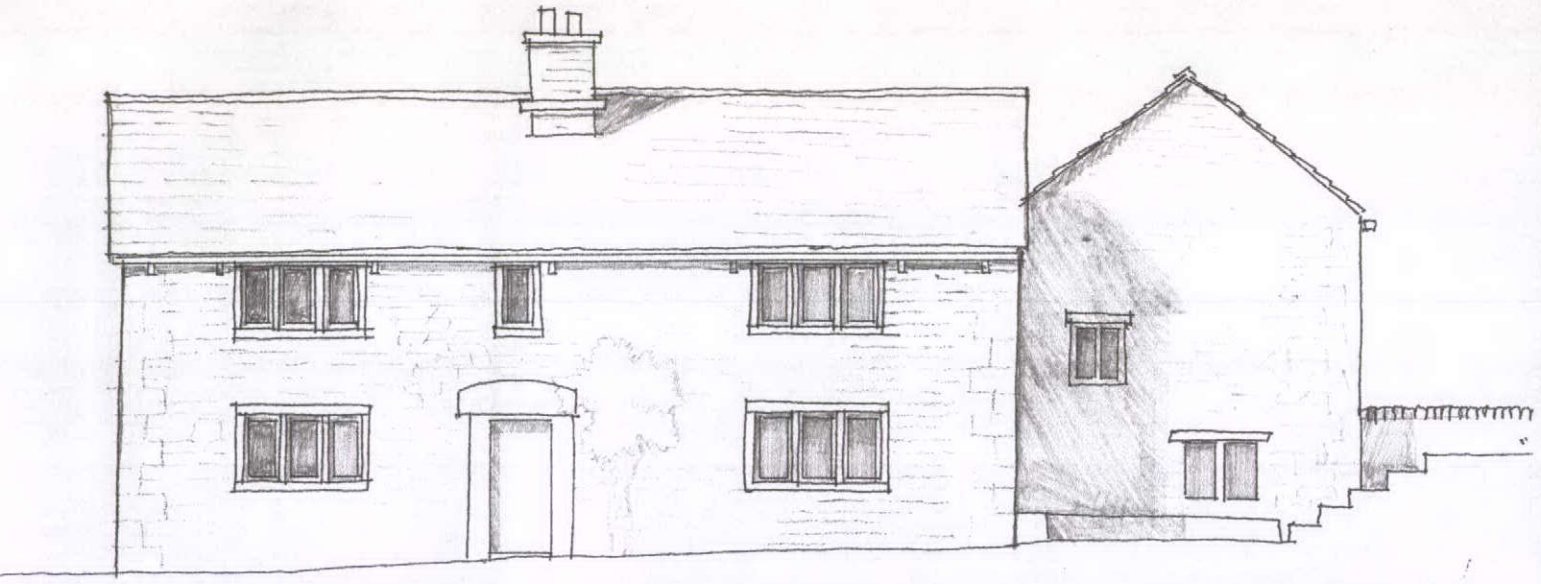

WEST ELEVATION

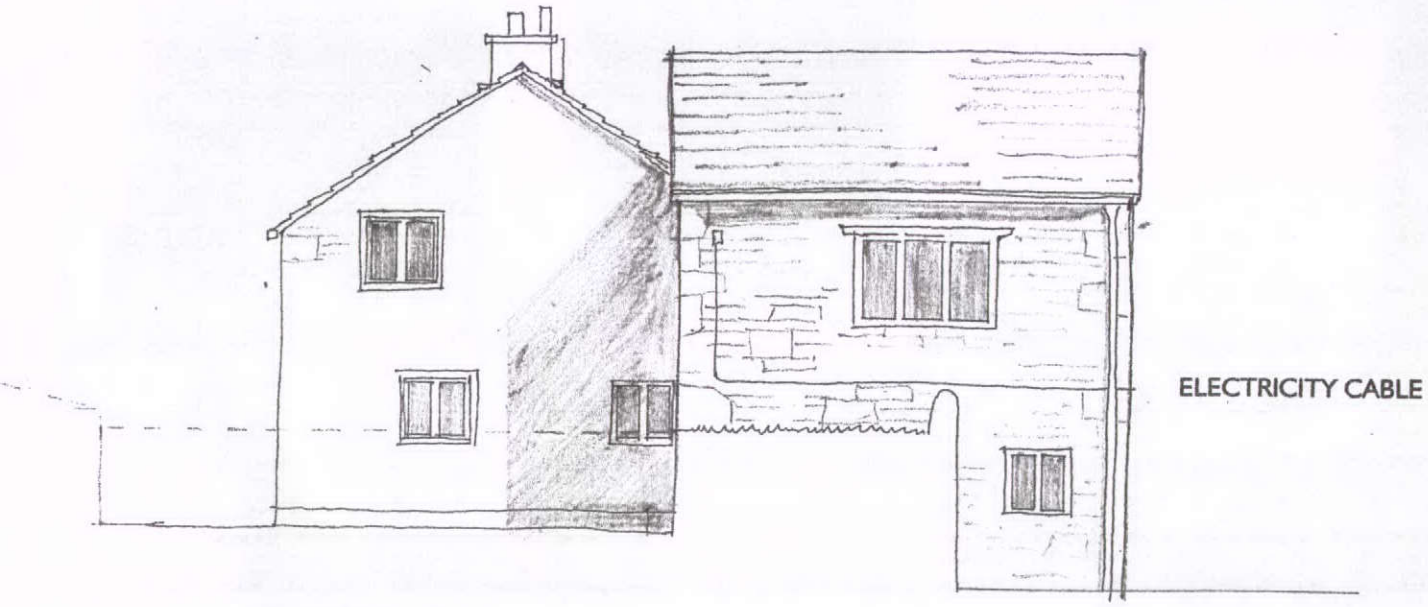

SOUTH ELEVATION

HIGH PEAK BOROUGH COUNCIL
GLOSSOP SITE
RECEIVED
JUN 2012
FILE REF
REPLY REQUIRED

HAZELHURST FARM
VALLEY ROAD, HAYFIELD
EXISTING
ELEVATIONS
SCALE 1.100
DWG No. MC.W.8.19/06/12
WINDOWS

Mel Cranmer
1 Park Crescent,
Little Hayfield,
High Peak, SK22 2NP
Telephone
01663 745809
e-mail
mel_cranmer@btinternet.com