HPK/2012/0352

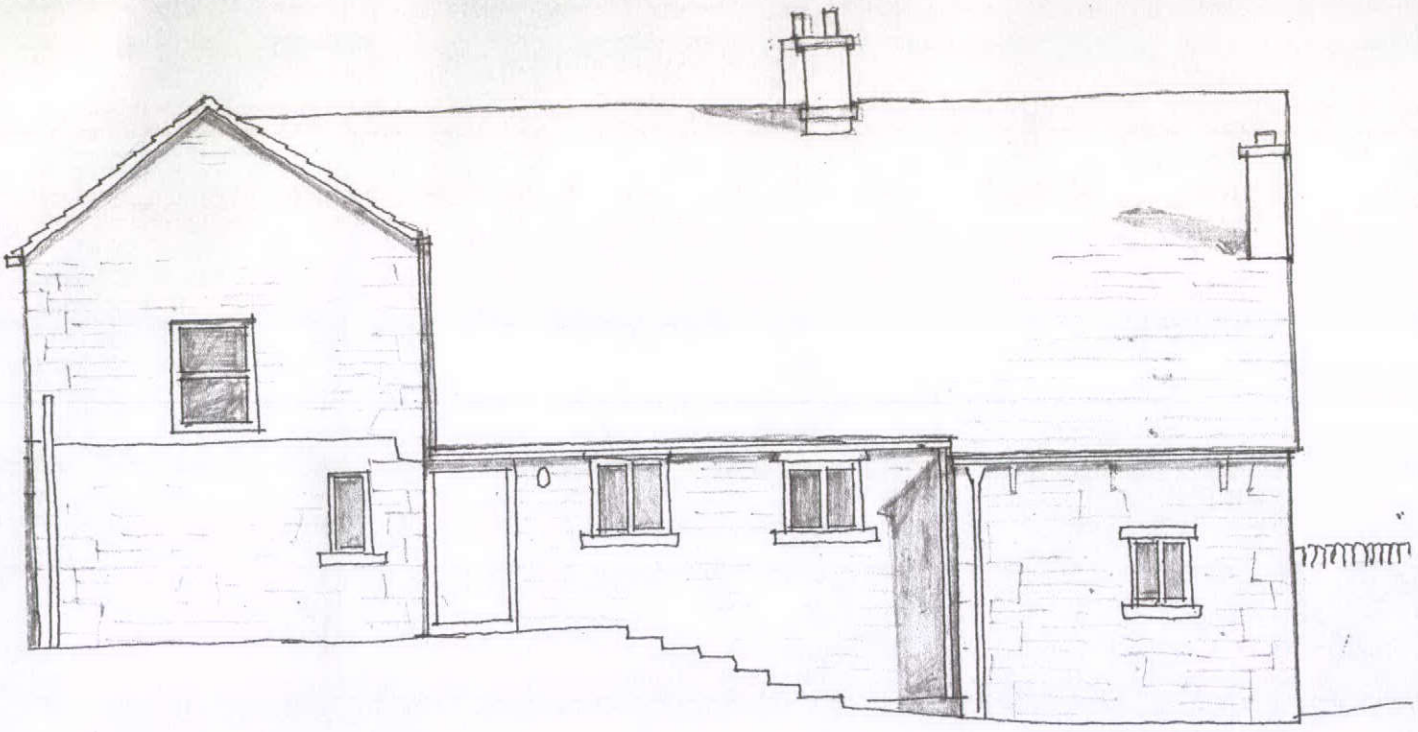

EAST ELEVATION

HIGH PEAK BOROUGH COUNCIL
GLOSSOP SUB
RECEIVED
20 JUN 2012
FILE REF
REPLY REQUIRED

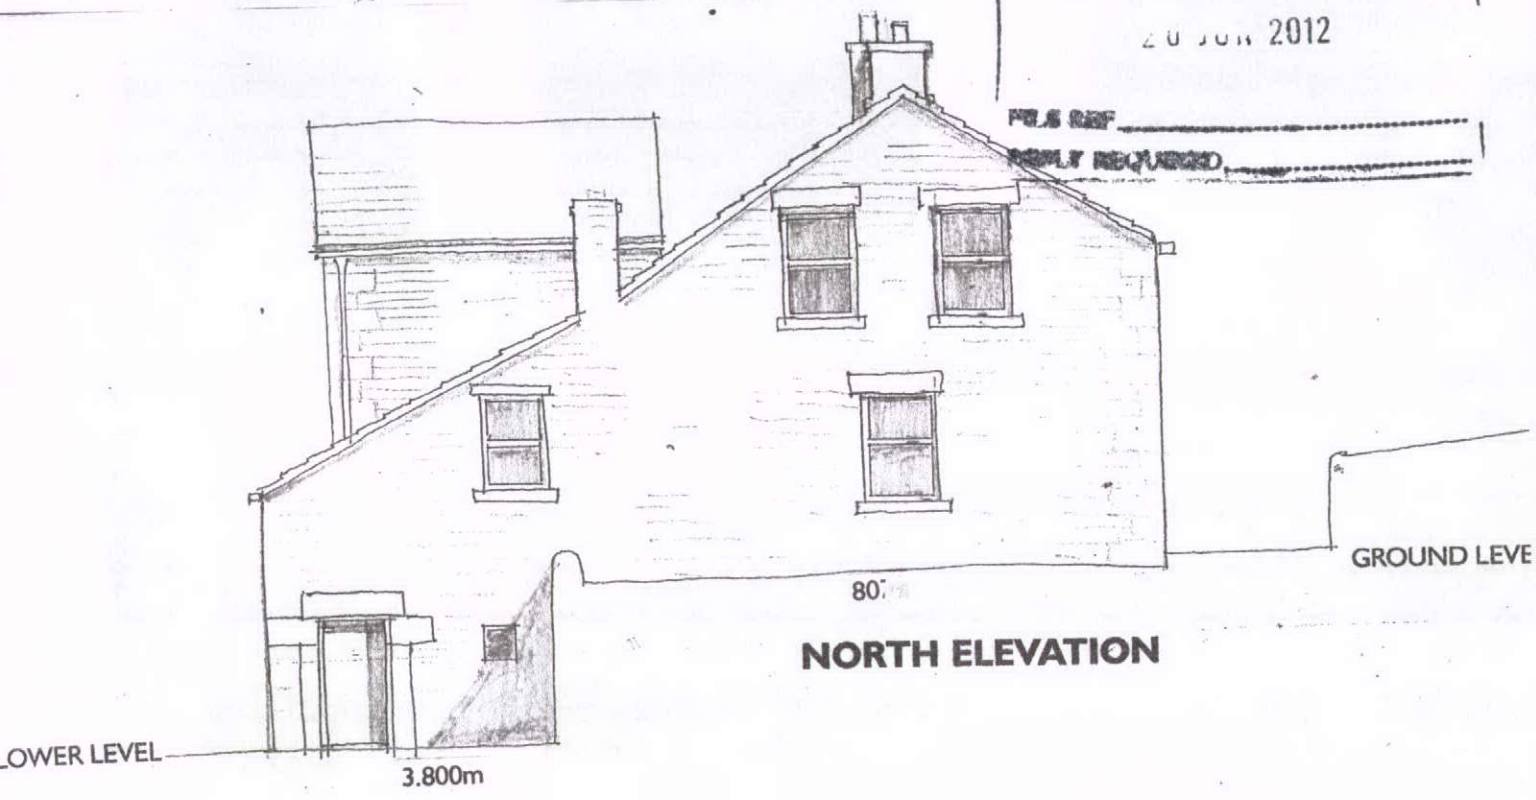

NORTH ELEVATION

HAZELHURST FARM
VALLEY ROAD, HAYFIELD
EXISTING
ELEVATIONS
SCALE 1.100
DWG No. MC.W.9.19/06/12
WINDOWS

Mel Cranmer
1 Park Crescent,
Little Hayfield,
High Peak, SK22 2NP
01663 745809
mel_cranmer@btinternet.com