HPK/2012/0353

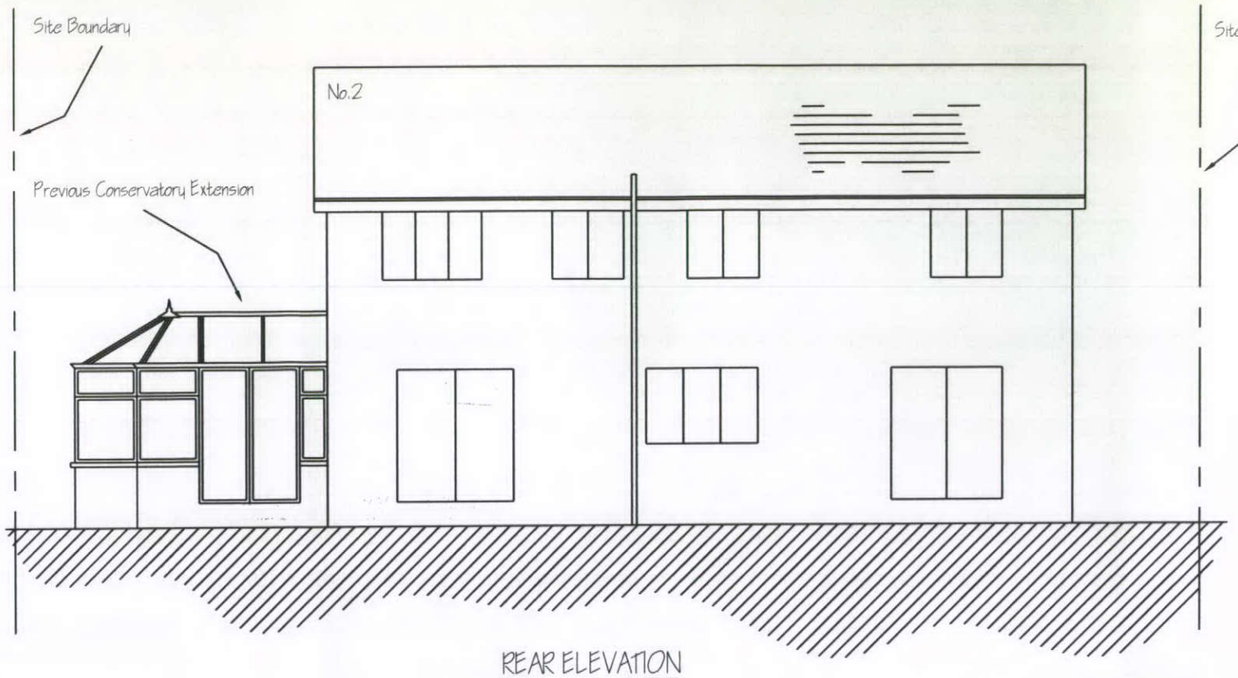

REAR ELEVATION

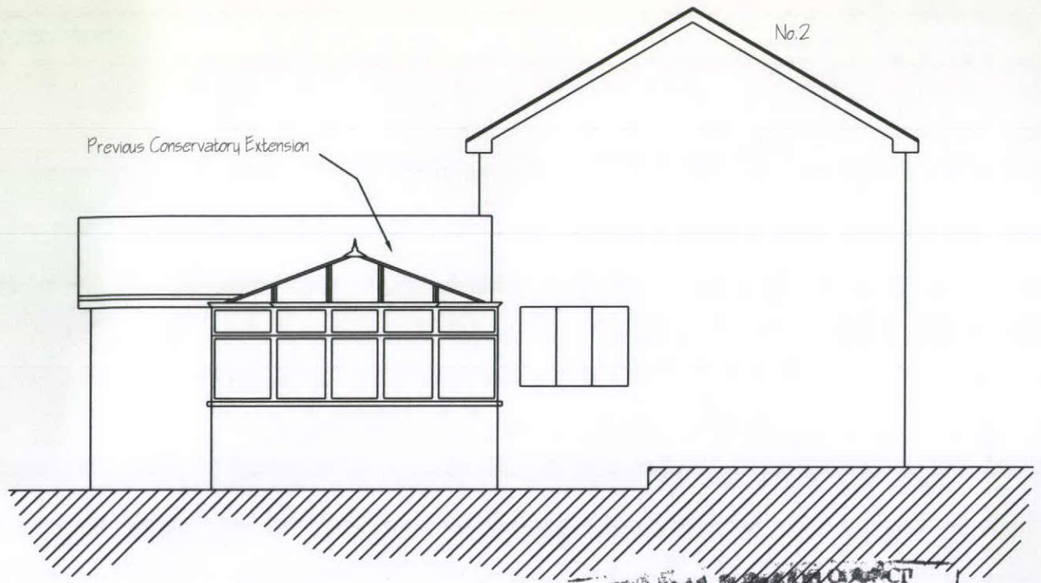

SIDE ELEVATION

HIGH PEAK BOROUGH COUNCIL
GLOSSOP SITE
RECEIVED
20 JUN 2012
FILE REF
REPLY REQUIRED

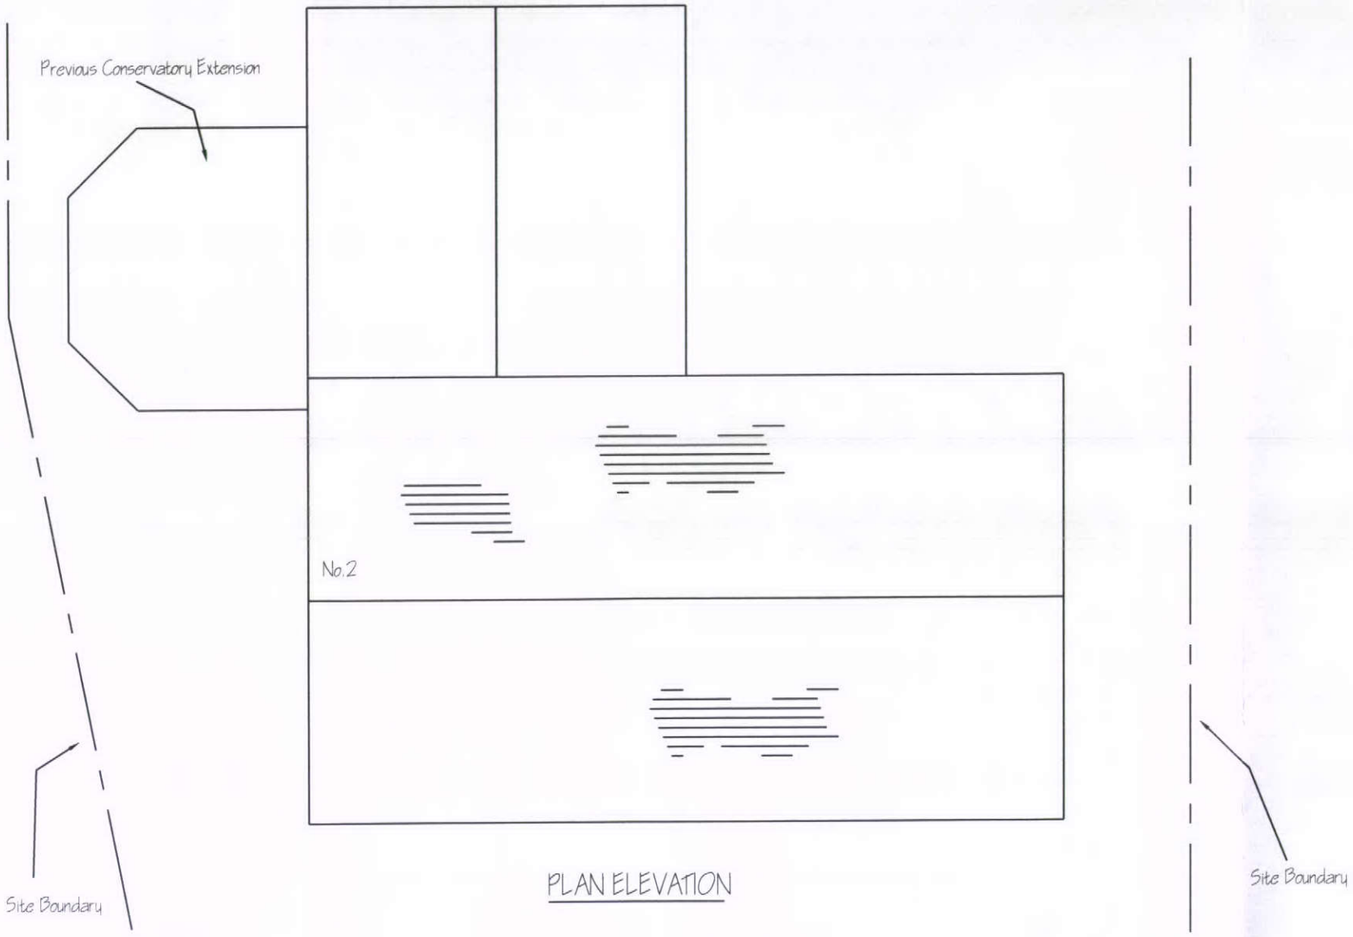

PLAN ELEVATION

NOTES:-

1. Any existing house drainage passing through the new conservatories foundations, shall be fully encased in a 150mm Thk bed & surround of concrete, with a flexible material (ie Flexel) placed at every coupling joint along the pipe runs
2. Any new lead flashings are to be code 5 type, with a minimum 150mm dp
3. Any glazing in critical locations (ie Doors) is to be safety glass, fully Kyte mark etched to regs
4. All new conservatories brick work to match in colour, size and type to the existing property

NOTE
This drawing to be read in conjunction with drawings AW300, AW301 & AW302

2 Highbank Road, Shirebrook, Glossop, SK13 8SU

TITLE: PROPOSED REAR CONSERVATORY SHOWING EXISTING ELEVATION DETAILS	SCALE 1:100
	DRAWN BY: A.W.
	DATE 1/06/12
	DRAWING No. AW299
	SHEET 1 OF 4 REV