HPK/2012/0353

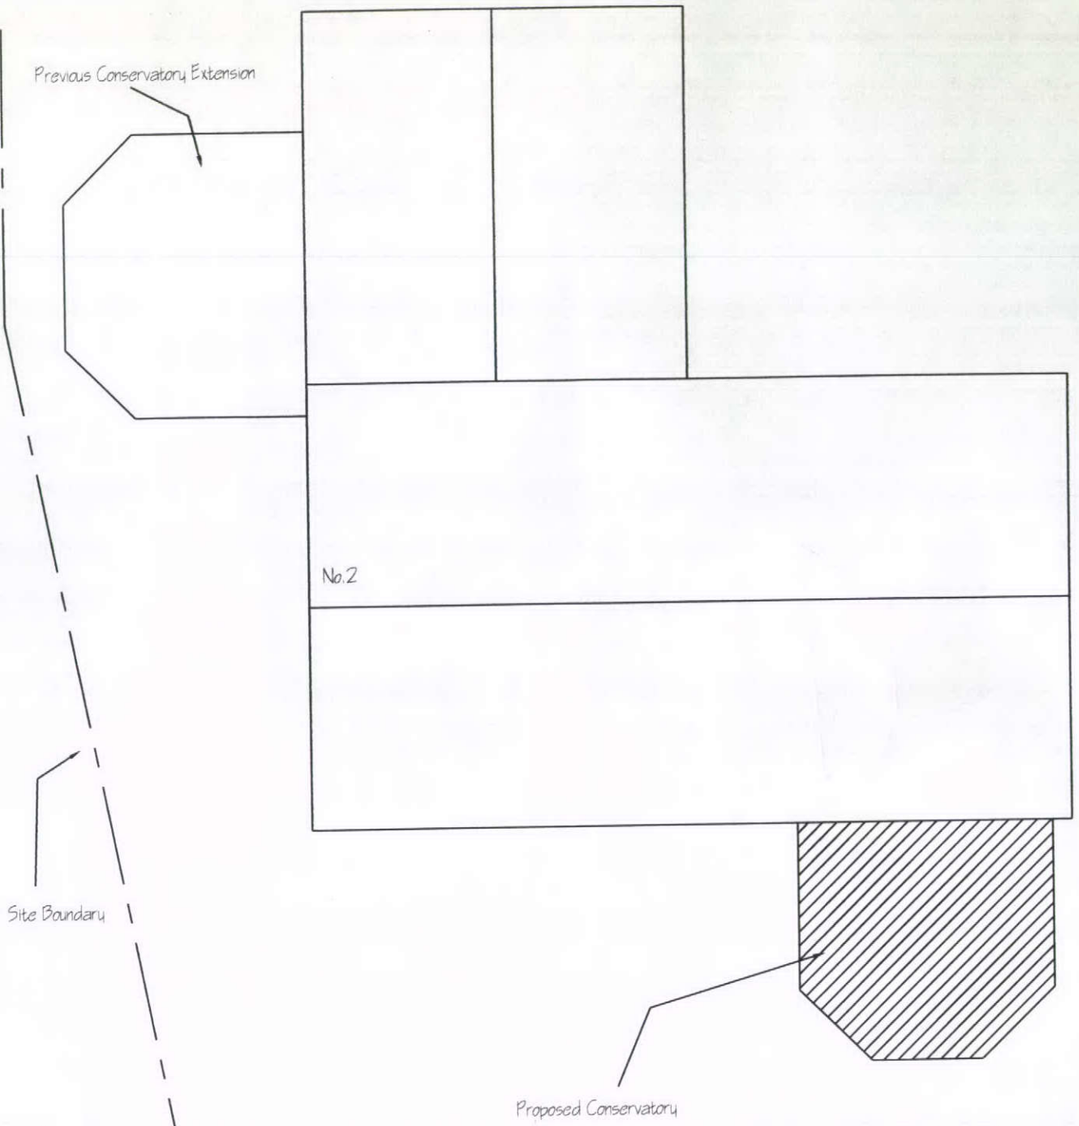

PROPOSED PLAN ELEVATION SCALE 1:100

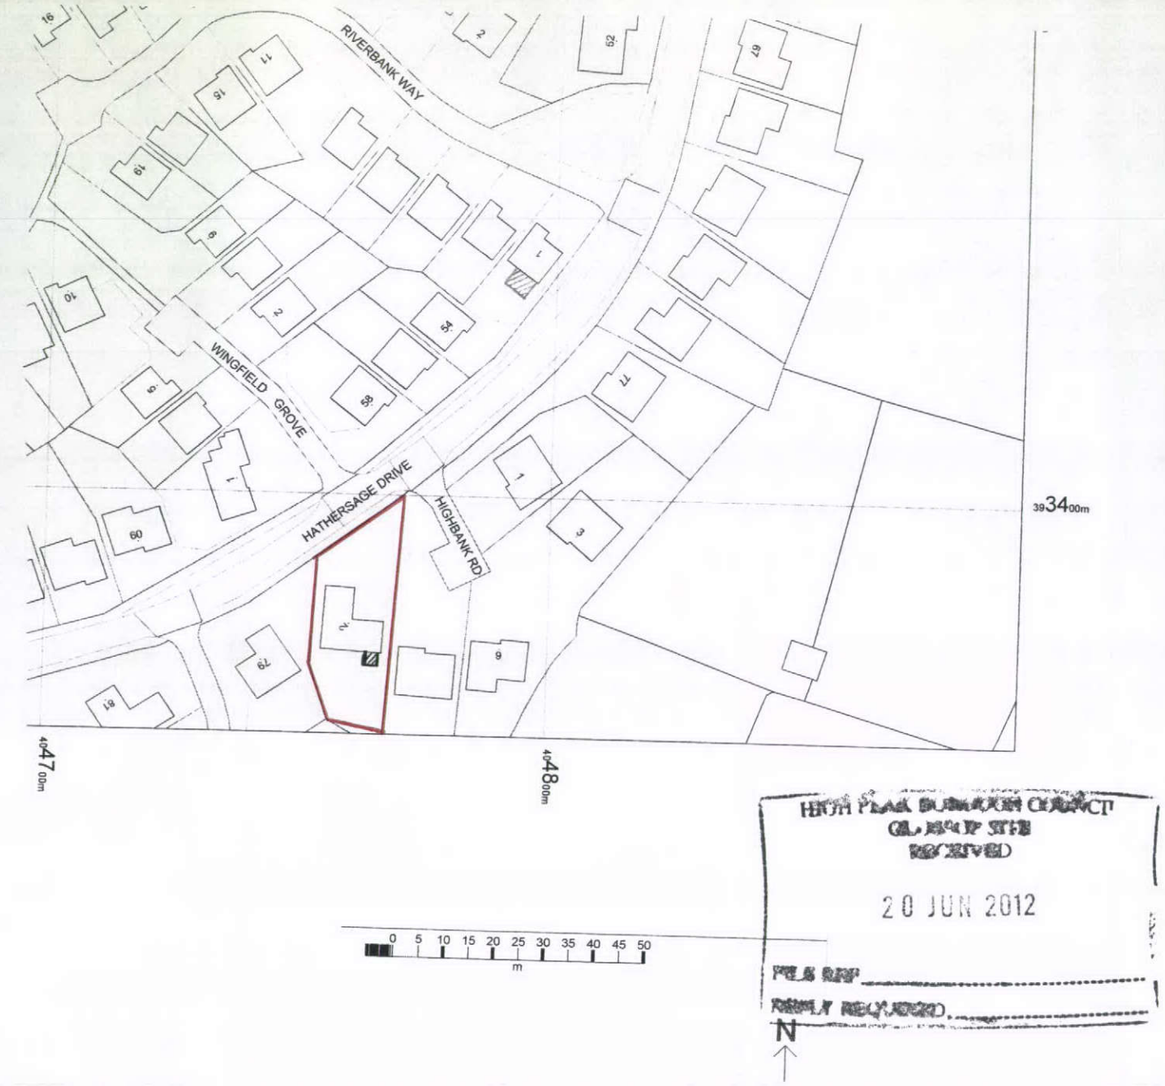

HIGH PEAK BOROUGH COUNCIL
GLOSSOP SITE
RECEIVED
20 JUN 2012
FILE REF
REPLY REQUIRED

PROPOSED SITE LOCATION SCALE 1:1250

HIGH PEAK BOROUGH COUNCIL
2 JUN 2012
GLOSSOP RECEPTION

Site Boundary

NOTE
This drawing to be read in conjunction with drawings AW299, AW300 & AW302

2 Highbank Road, Shirebrook, Glossop, SK13 8SU

TITLE: PROPOSED REAR CONSERVATORY SHOWING PROPOSED SITE & PLAN DETAILS	SCALE 1:100 1:1250
	DRAWN BY A.W.
	DATE 1/06/12
	DRAWING No. AW301
	SHEET 3 OF 4 REV