HPK/2012/0353

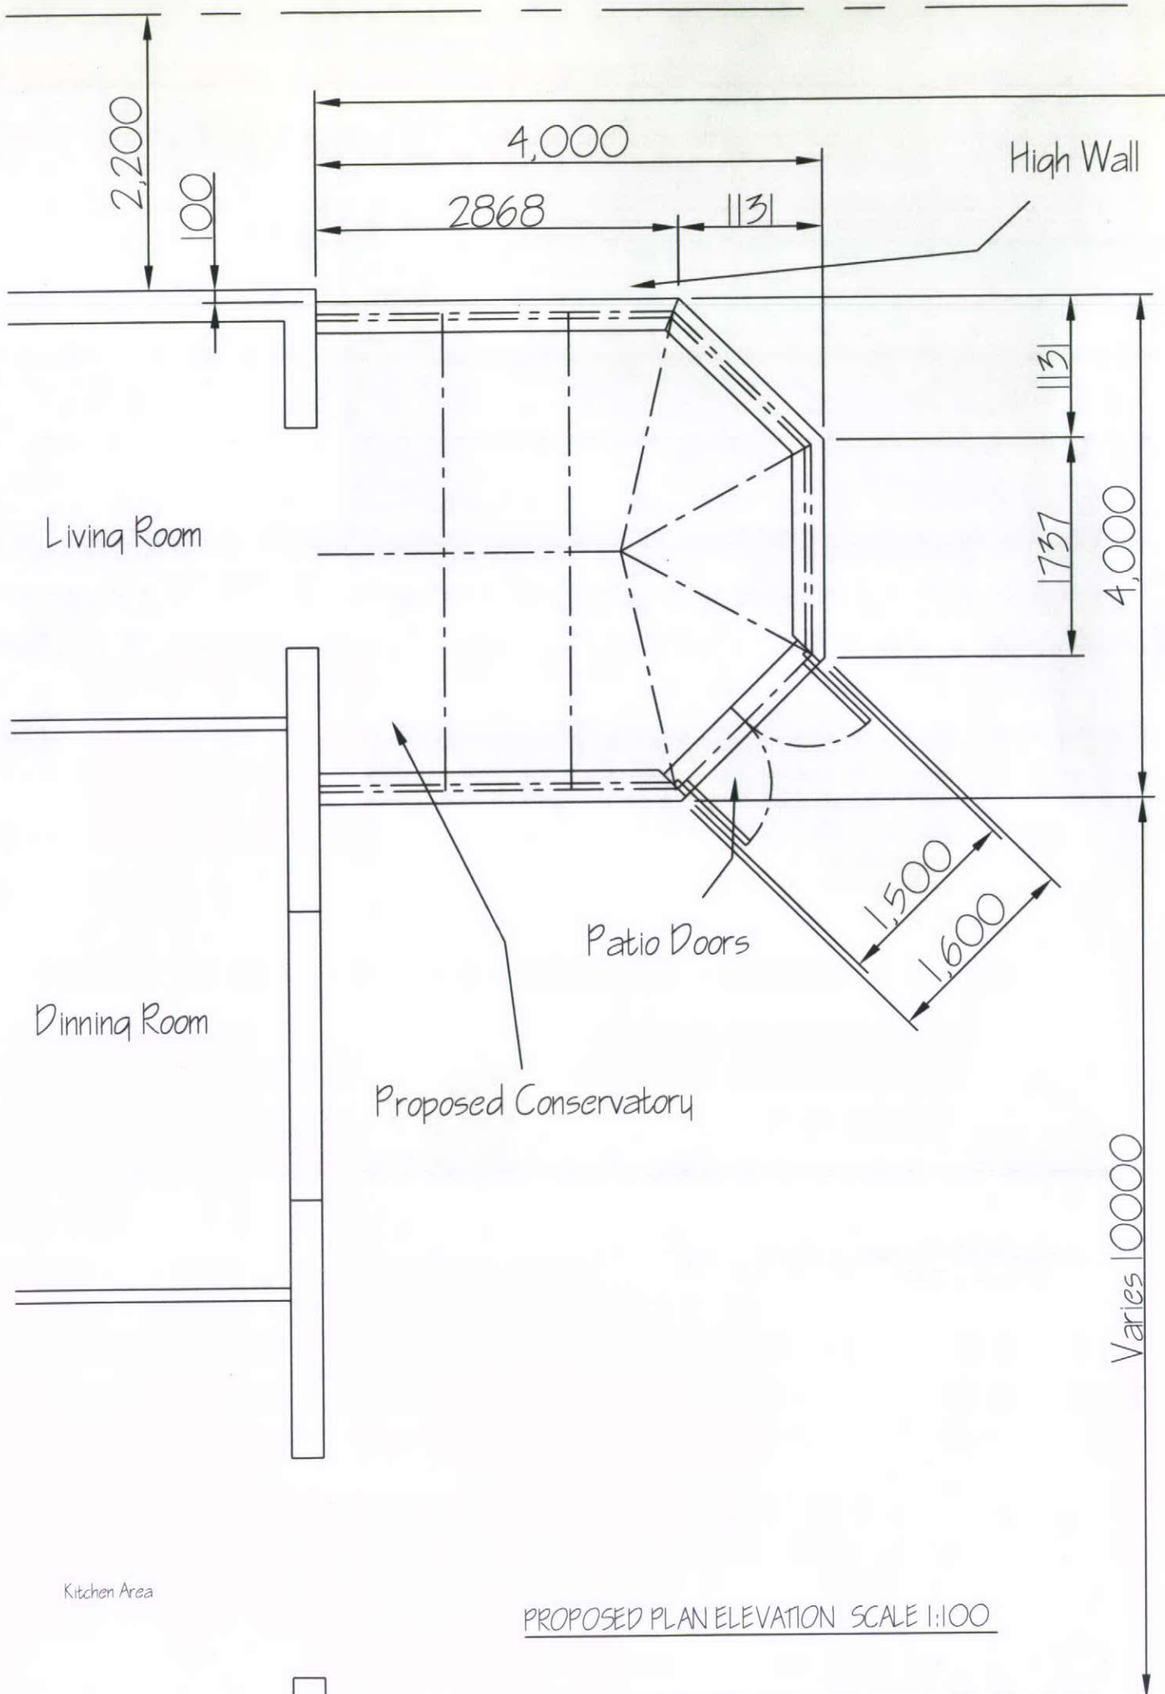

PROPOSED PLAN ELEVATION SCALE 1:100

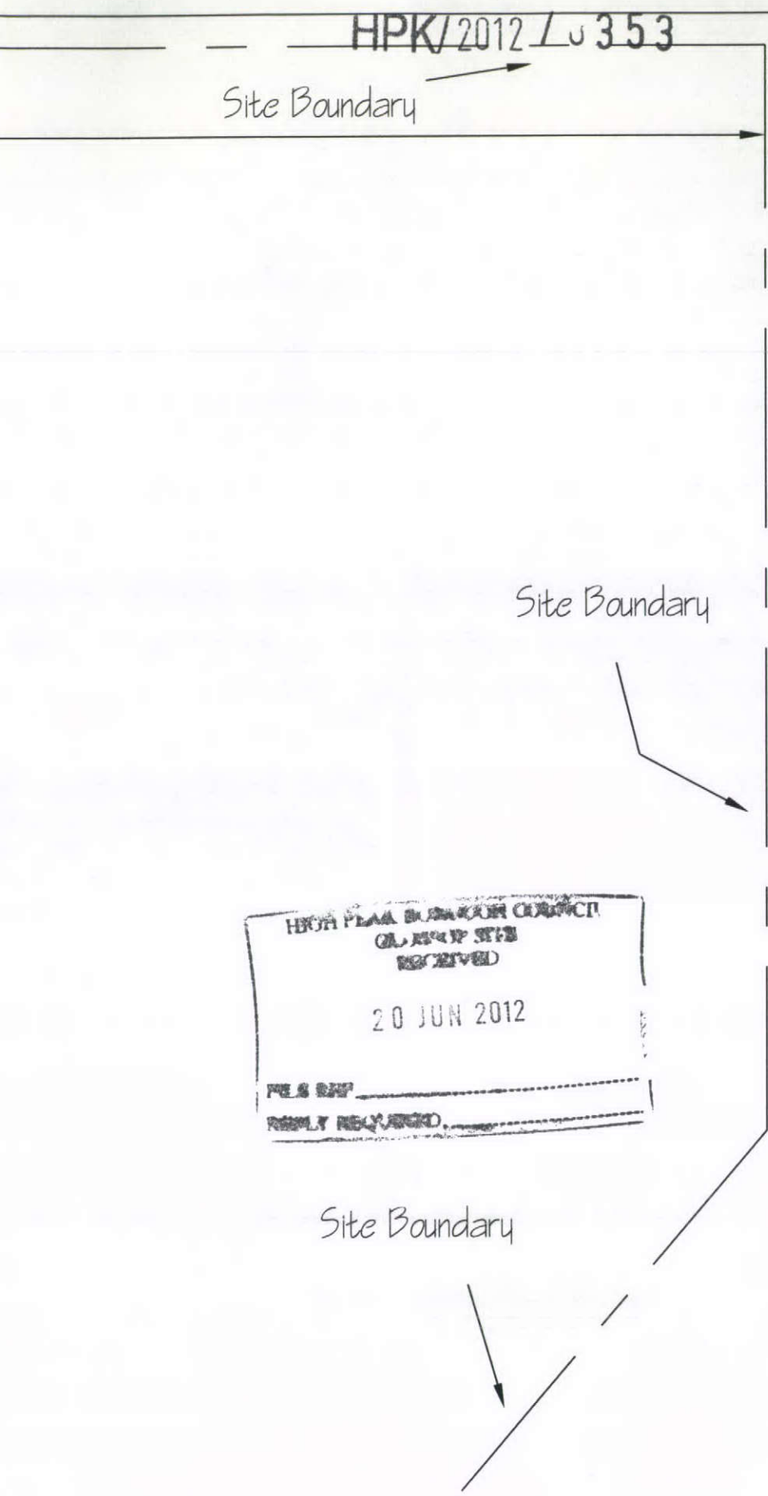

HIGH PEAK BOROUGH COUNCIL
GLOSSOP SITE
RECEIVED
20 JUN 2012
FILE REF
REPLY REQUIRED

NOTE
This drawing to be read in conjunction with drawings AW299, AW300 & AW301

2 Highbank Road, Shirebrook, Glossop, SK13 8SU

TITLE
PROPOSED REAR CONSERVATORY SHOWING PART GROUND FLOOR PLAN

SCALE	1:50
DRAWN BY	A.W.
DATE	1/06/12
DRAWING No.	AW302
SHEET	4 OF 4 REV