HPK/2012/0356

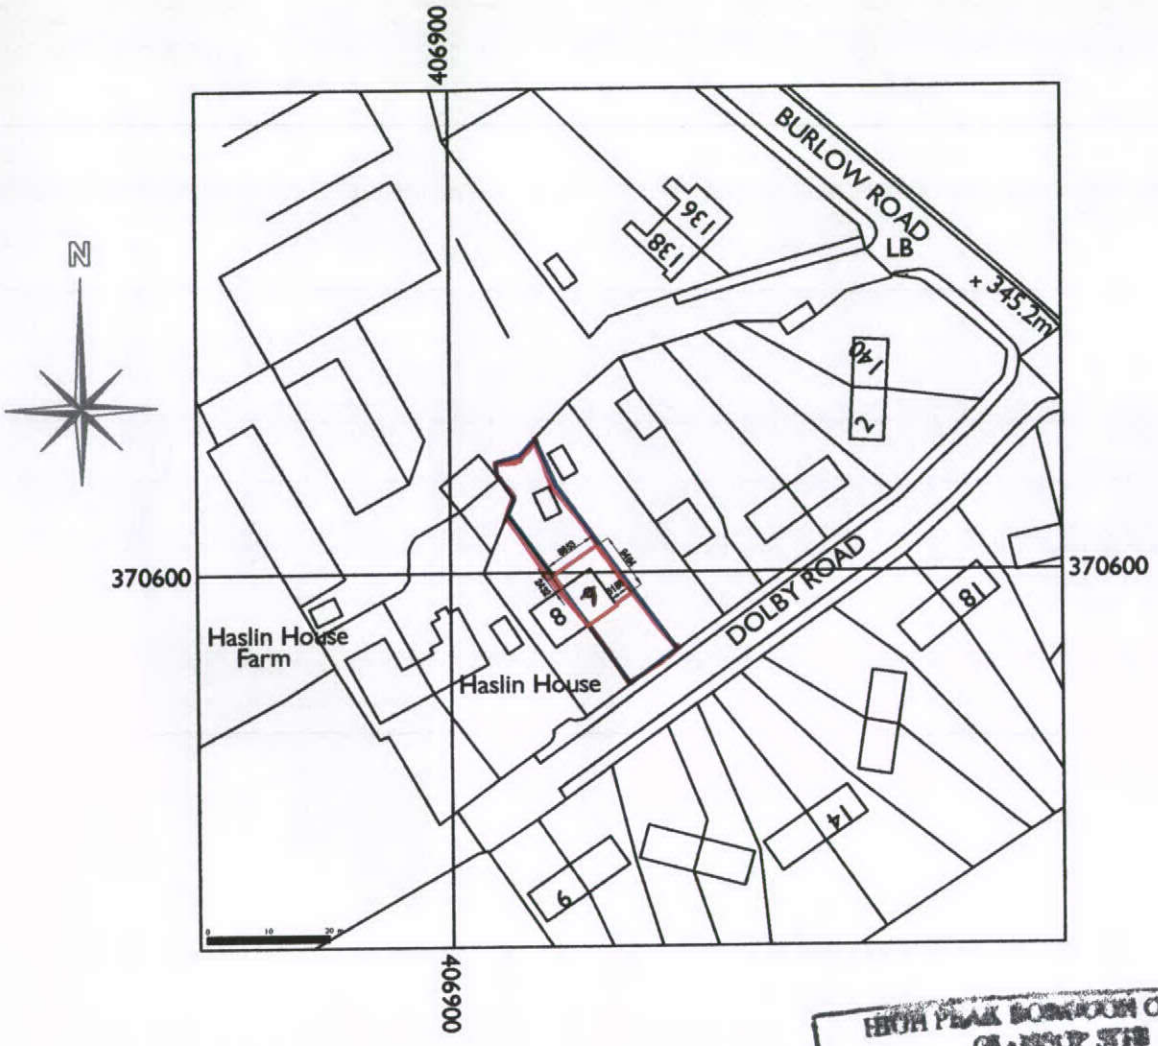

HIGH PEAK BOROUGH COUNCIL
GLOSSOP SITE
RECEIVED
2 JUN 2012
FILE REF
REPLY REQUIRED

0 10 20 30 40 50
scale bar 1:1250

Project: 9 Dolby Road, Buxton, SK17 9PW		
Client: Mr C Chapman		
Drawing Title: Site Location Plan		
Scale: 1:1250 @ A4	Date: 13.11.12	Drawn: AJS
Job No: 1011	Drawing No: AL(9) 03	Revision: