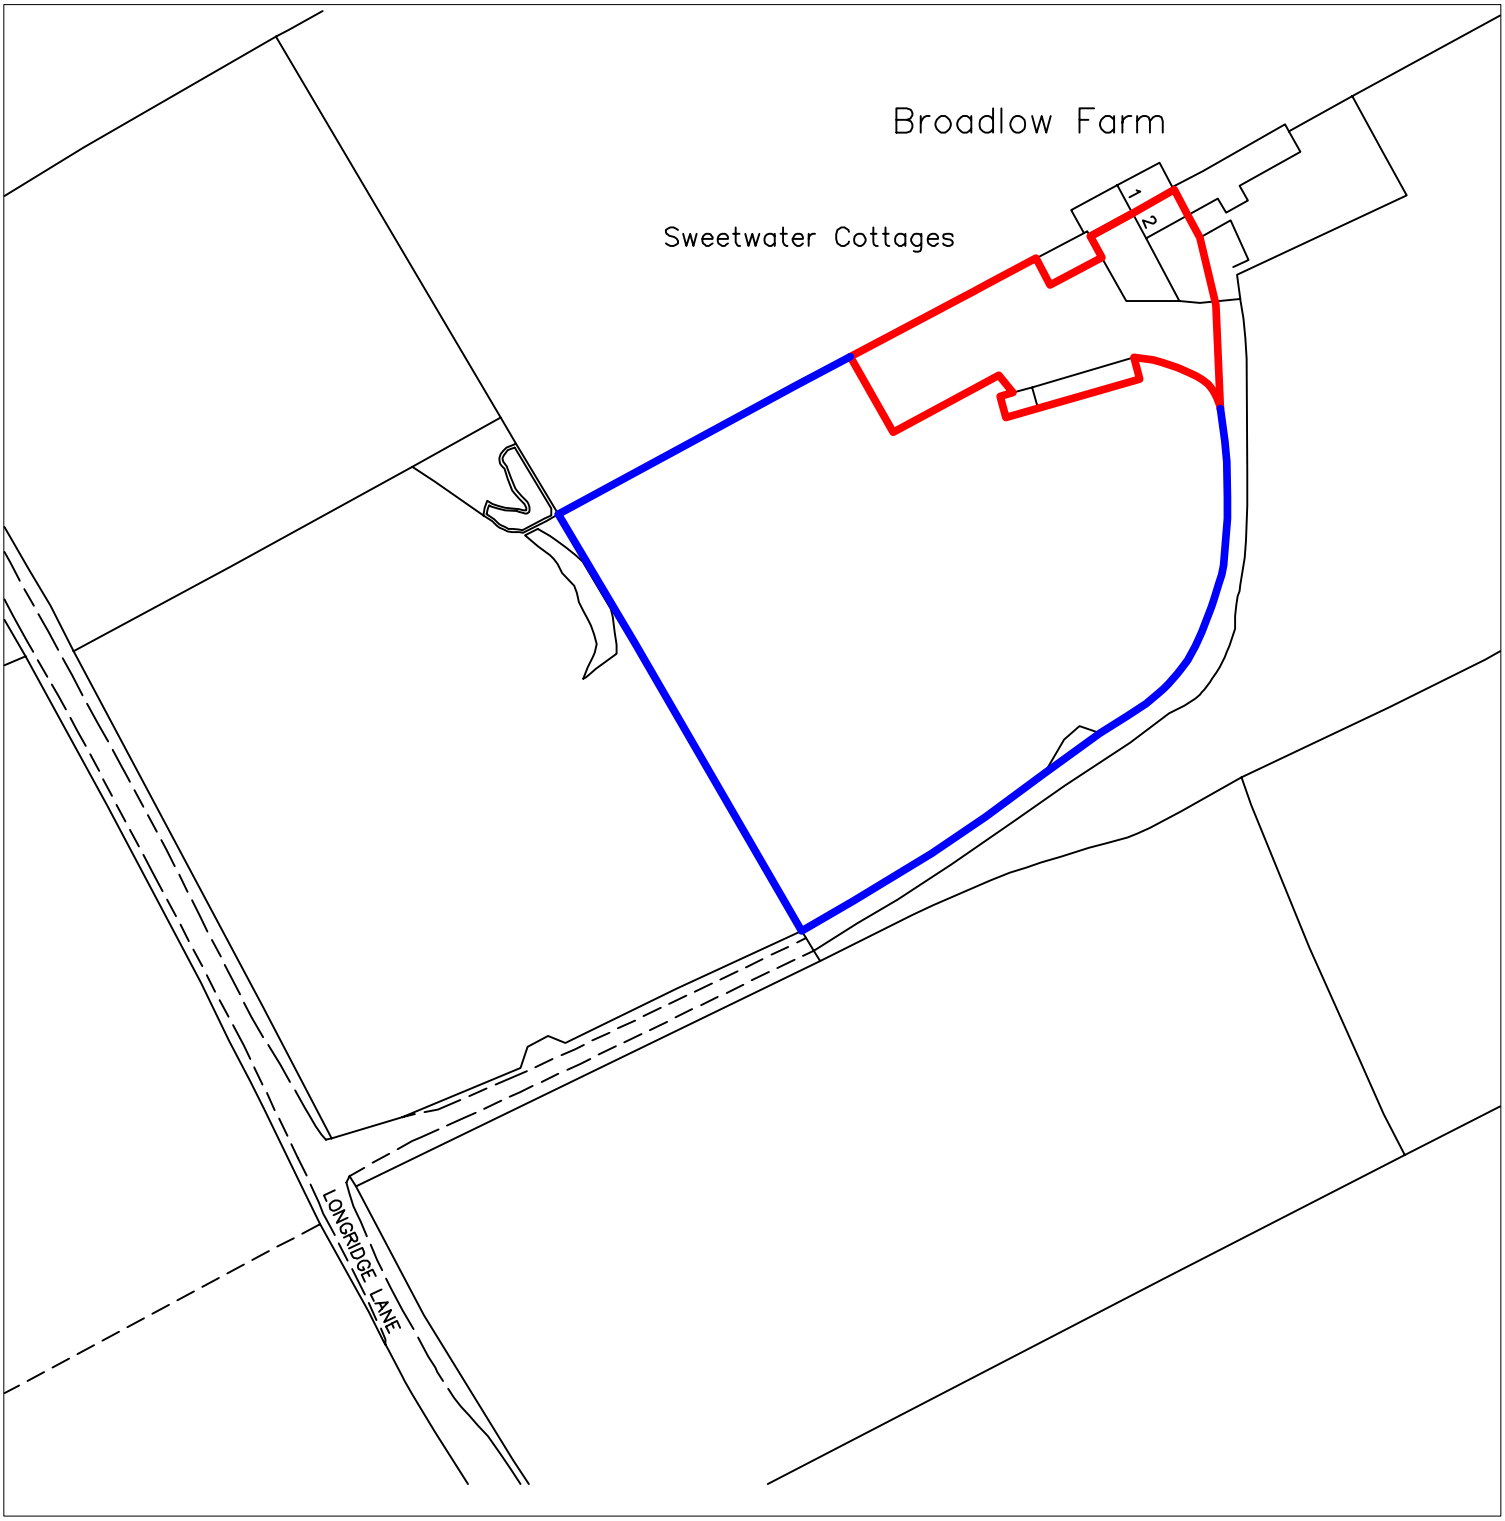

LOCATION PLAN
2 SWEET WATER COTTAGES, PEAK DALE
Drawing No. 316/2/1

Scale - 1:1250 **Paper size: A4**
Date: 21/6/2012

N

Ken Wainman Associates Ltd trading as STEPHEN GOWER ASSOCIATES, 29A St. Edward Street, Leek, Staffs, ST13 5DN