
HPK/2012/0318

25 JUN 2012

Appendix 1.

Plan of front of property before proposed works.

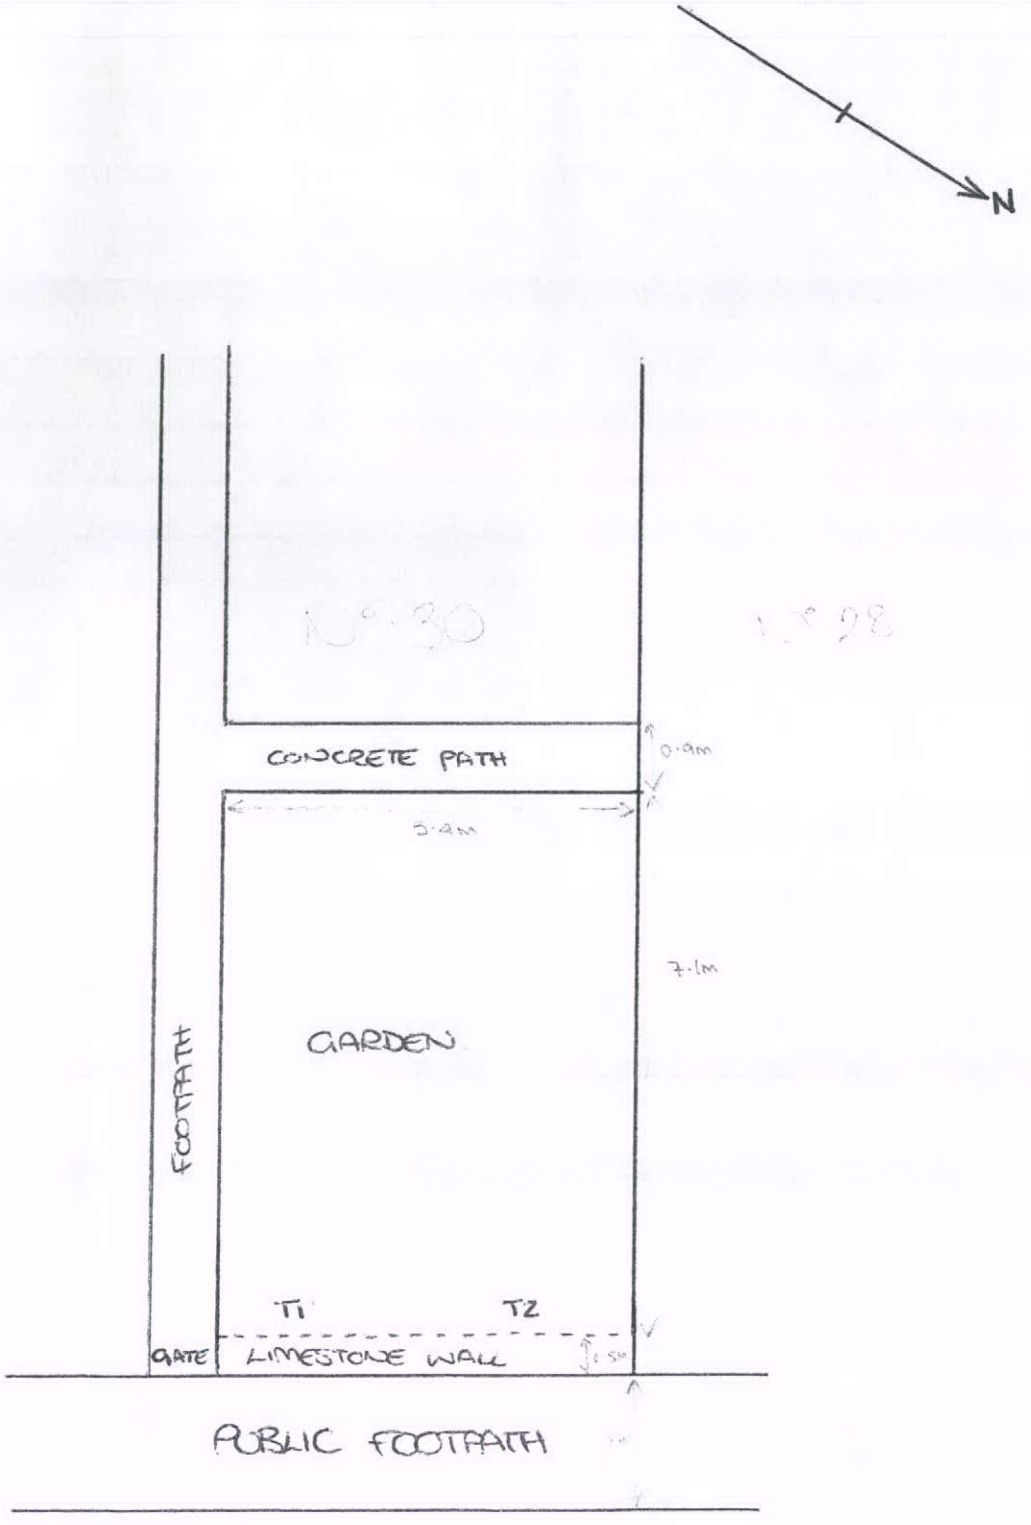

SCALE
1cm = 1meter

T1 & T2 = Trees sawn off at ground level.

SCHOOL ROAD