EXISTING FRONT ELEVATION

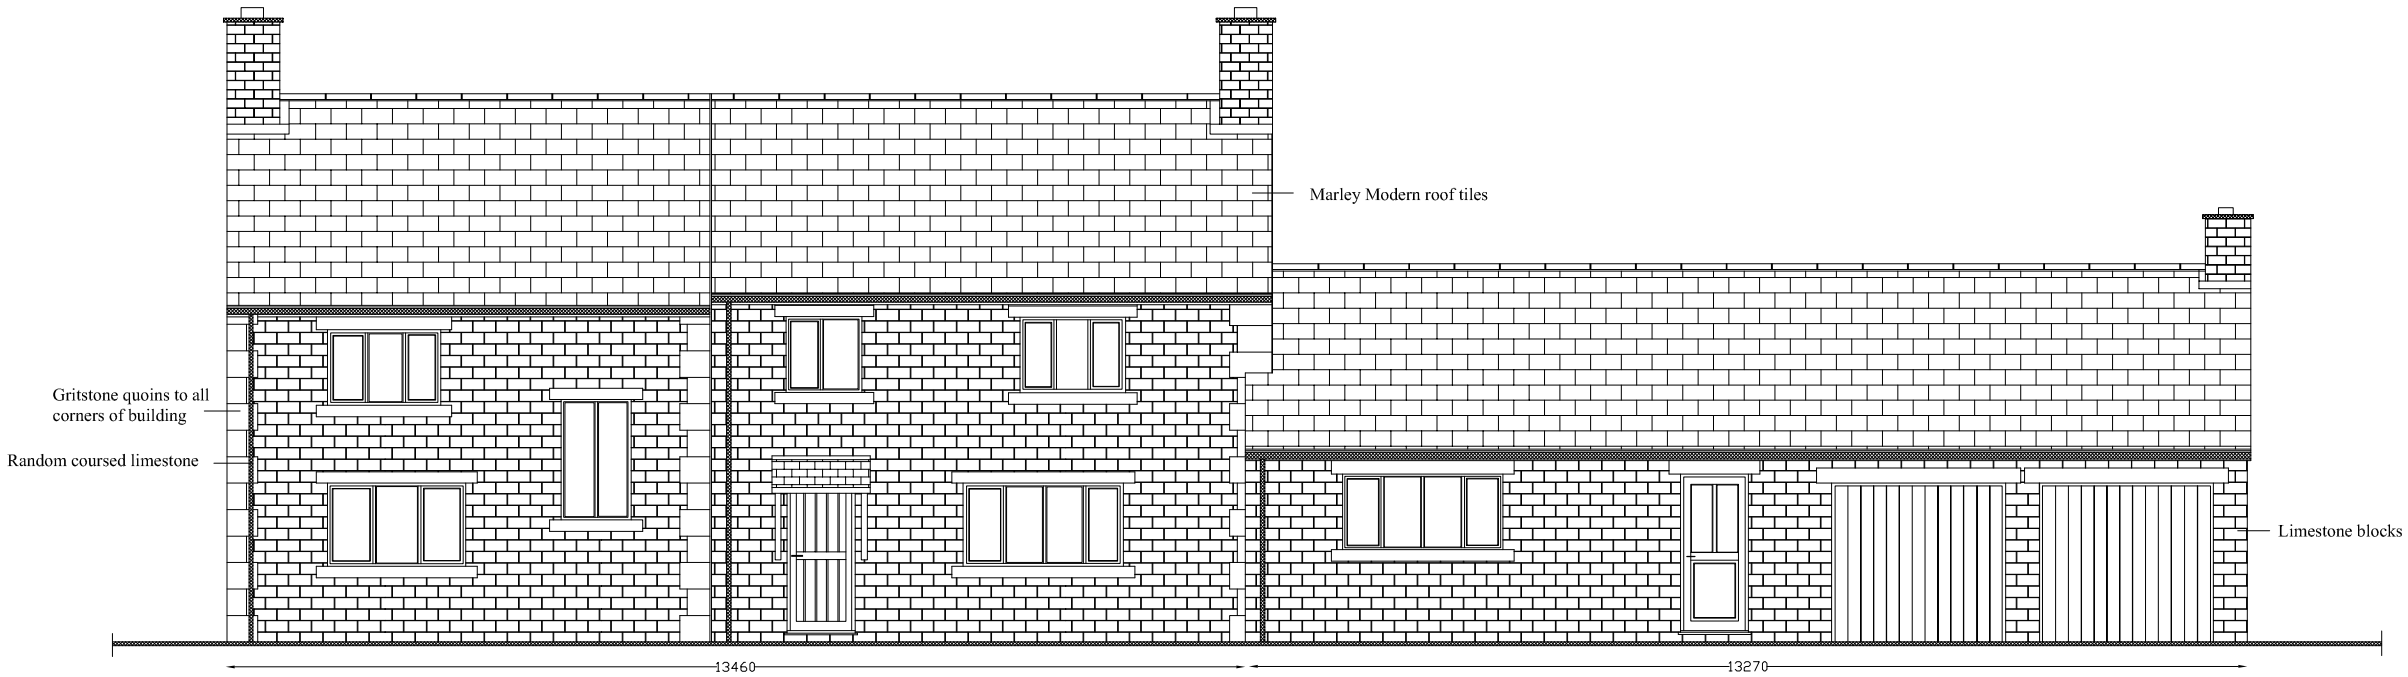

EXISTING (EAST) ELEVATION

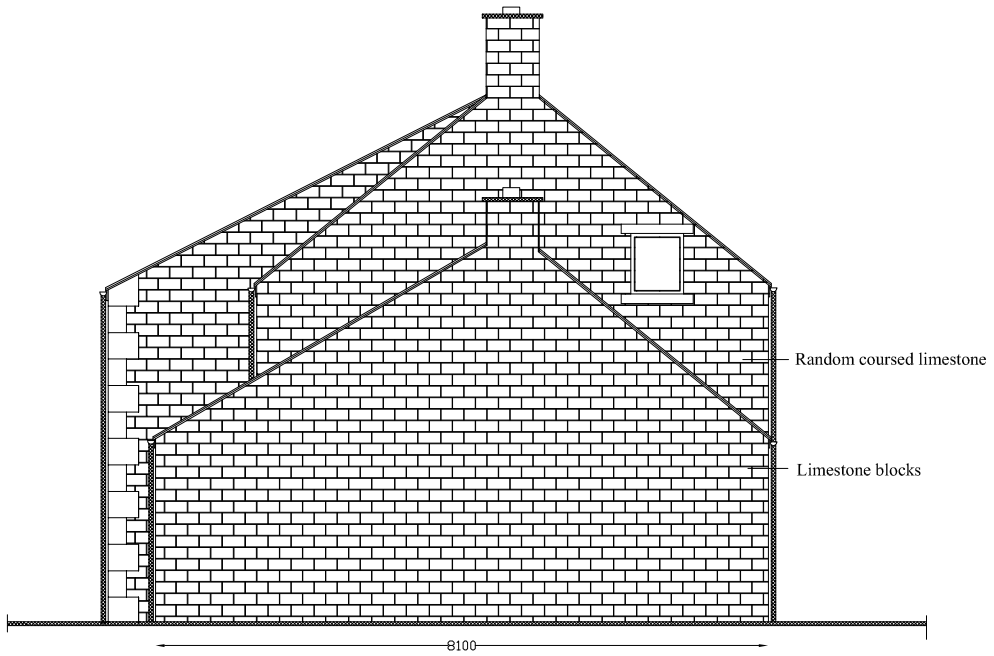

SCALE 1:100

DRAWING NO. 02