EXISTING REAR ELEVATION

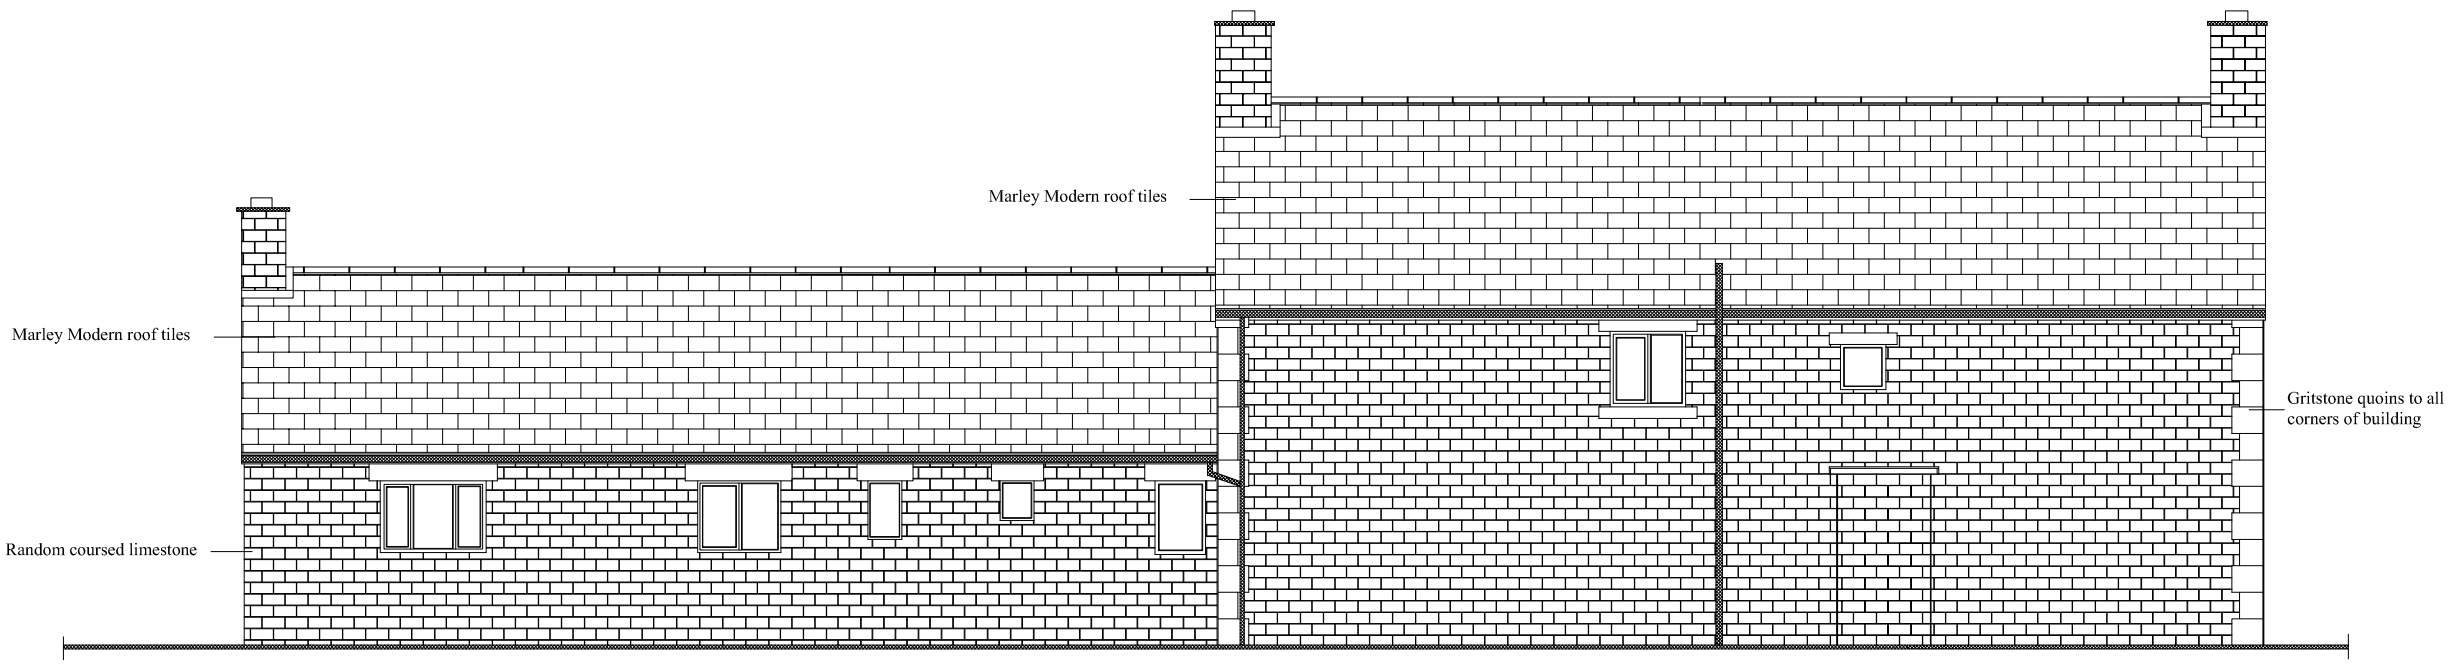

PROPOSED REAR ELEVATION

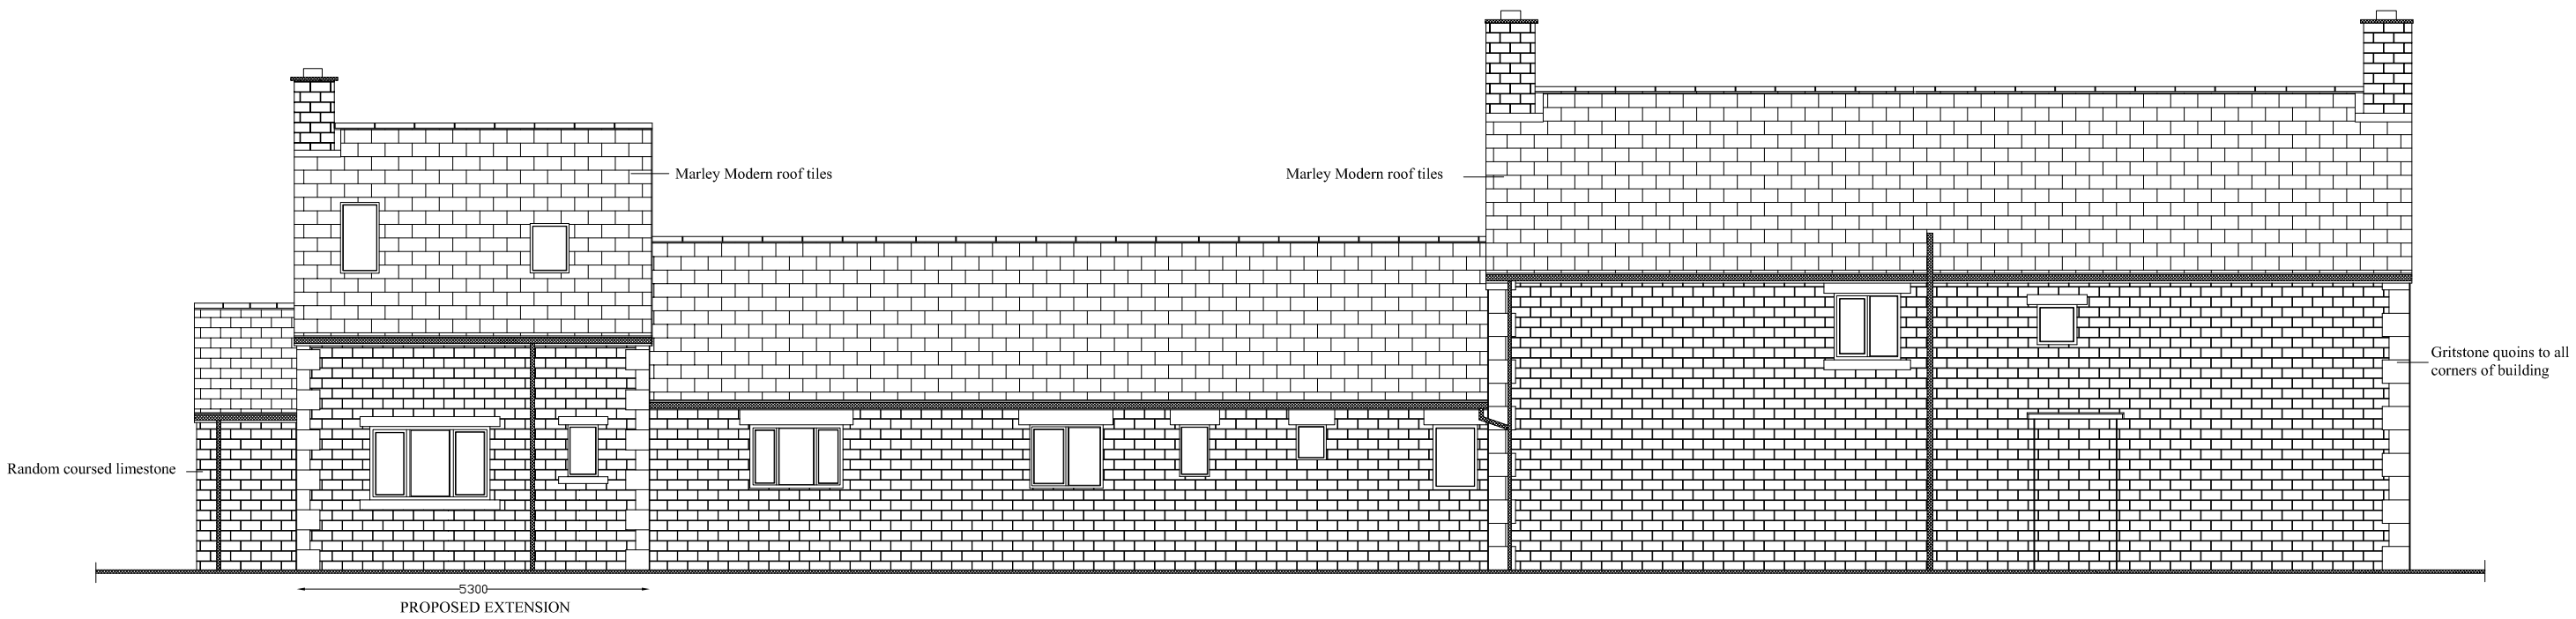

SCALE 1:100

DRAWING NO. 03