PROPOSED FRONT ELEVATION



PROPOSED (EAST) ELEVATION

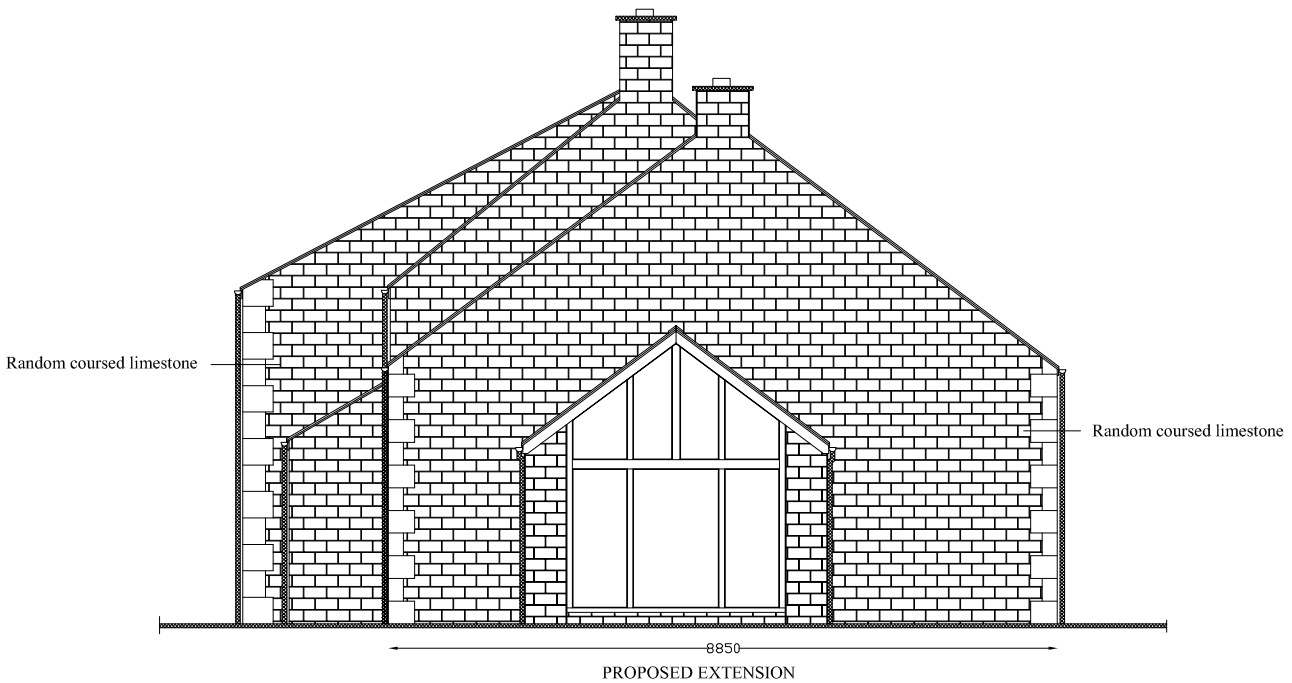

PROPOSED EXTENSION

PROPOSED SECTION THROUGH EXTENSION

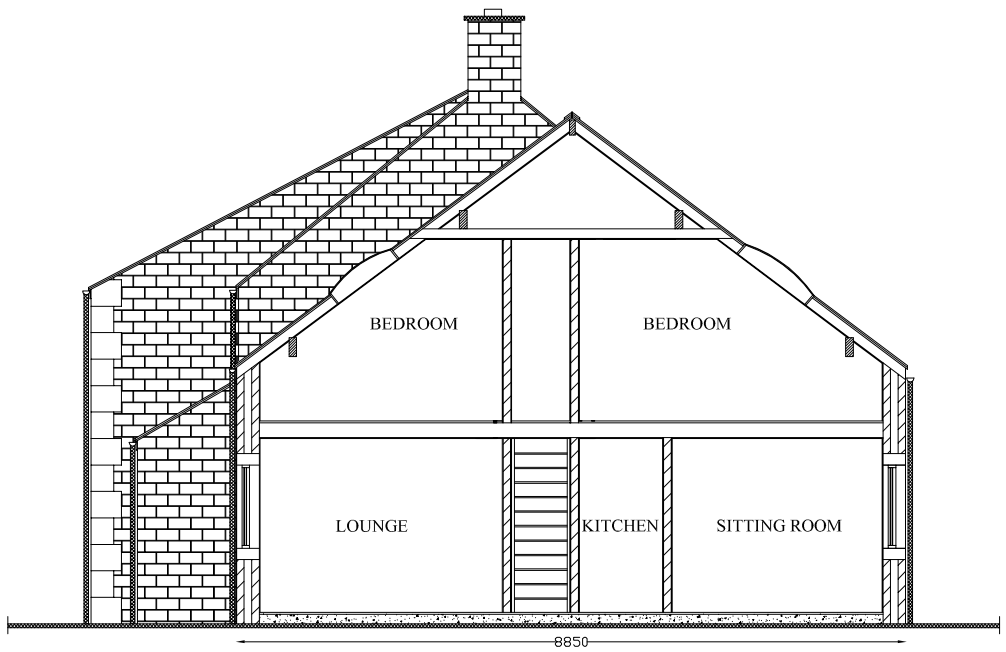

SCALE 1:100

DRAWING NO. 05