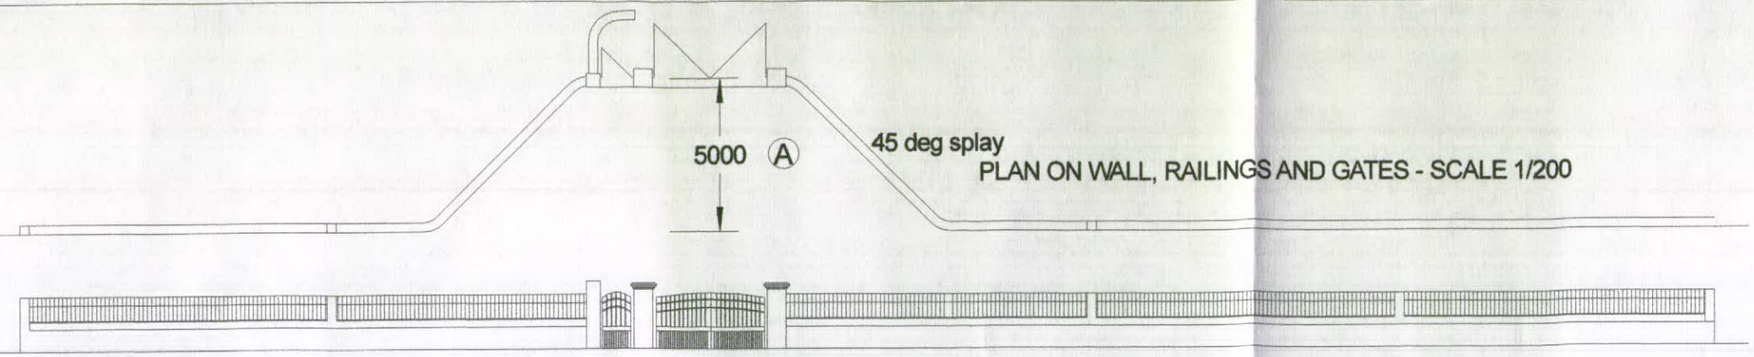

PLAN ON WALL, RAILINGS AND GATES - SCALE 1/200

ELEVATION ON WALL, RAILINGS AND GATES - SCALE 1/200

MATERIALS
Wall - uncoursed natural stone
Gates & railings - forged steel, painted

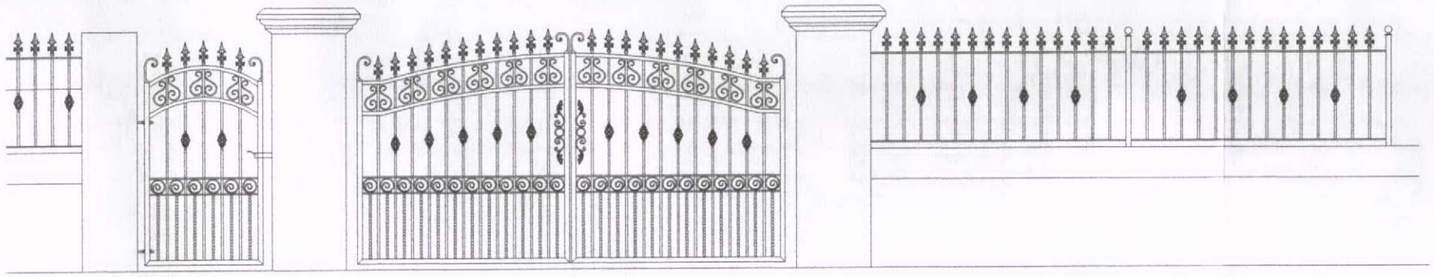

ELEVATION ON GATES AND RAILINGS - SCALE 1/50

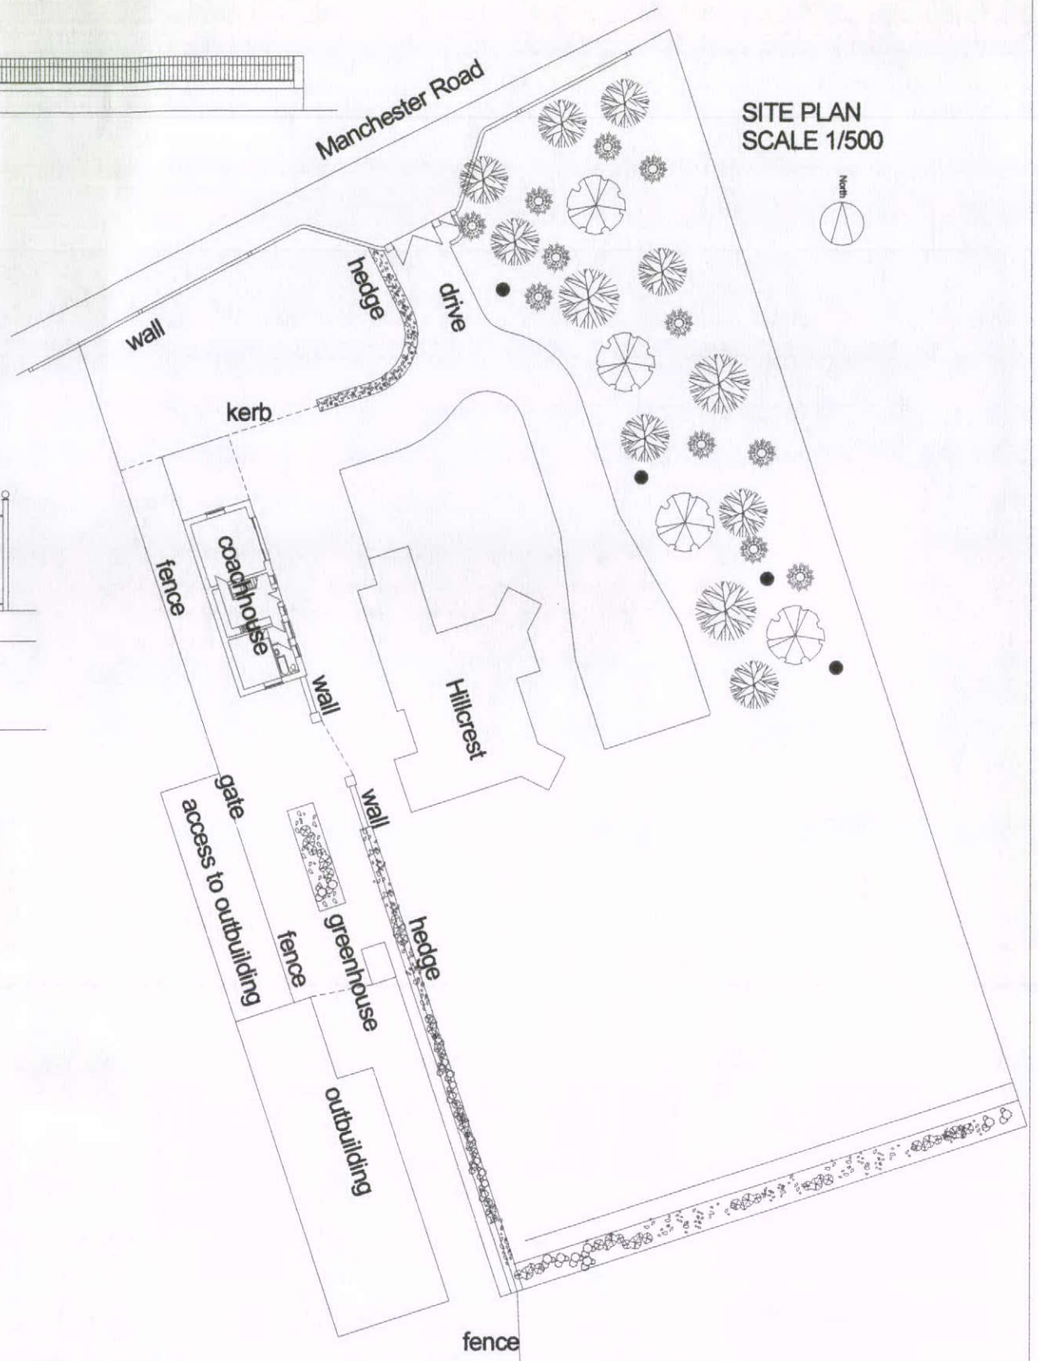

SITE PLAN
SCALE 1/500

Rev	Details	Date
A	5M setback and splay	27.6.12

PROPOSED GATES AND RAILINGS
AT HILLCREST, 127, MANCHESTER ROAD,
CHAPEL EN LE FRITH,
PLANS, ELEVATIONS AND SITE PLAN

Trevor Gilman Design
1A, Cranford, 22, St Johns Road, Buxton,
Derbyshire SK17 6XQ
07773 381824 gilmantrevor@gmail.com

Scale 1/500, 1/200, 1/50	7.5.12
Drg No RICHARDSON 15	Rev A