HPK/2012/0368
26 JUN 2012

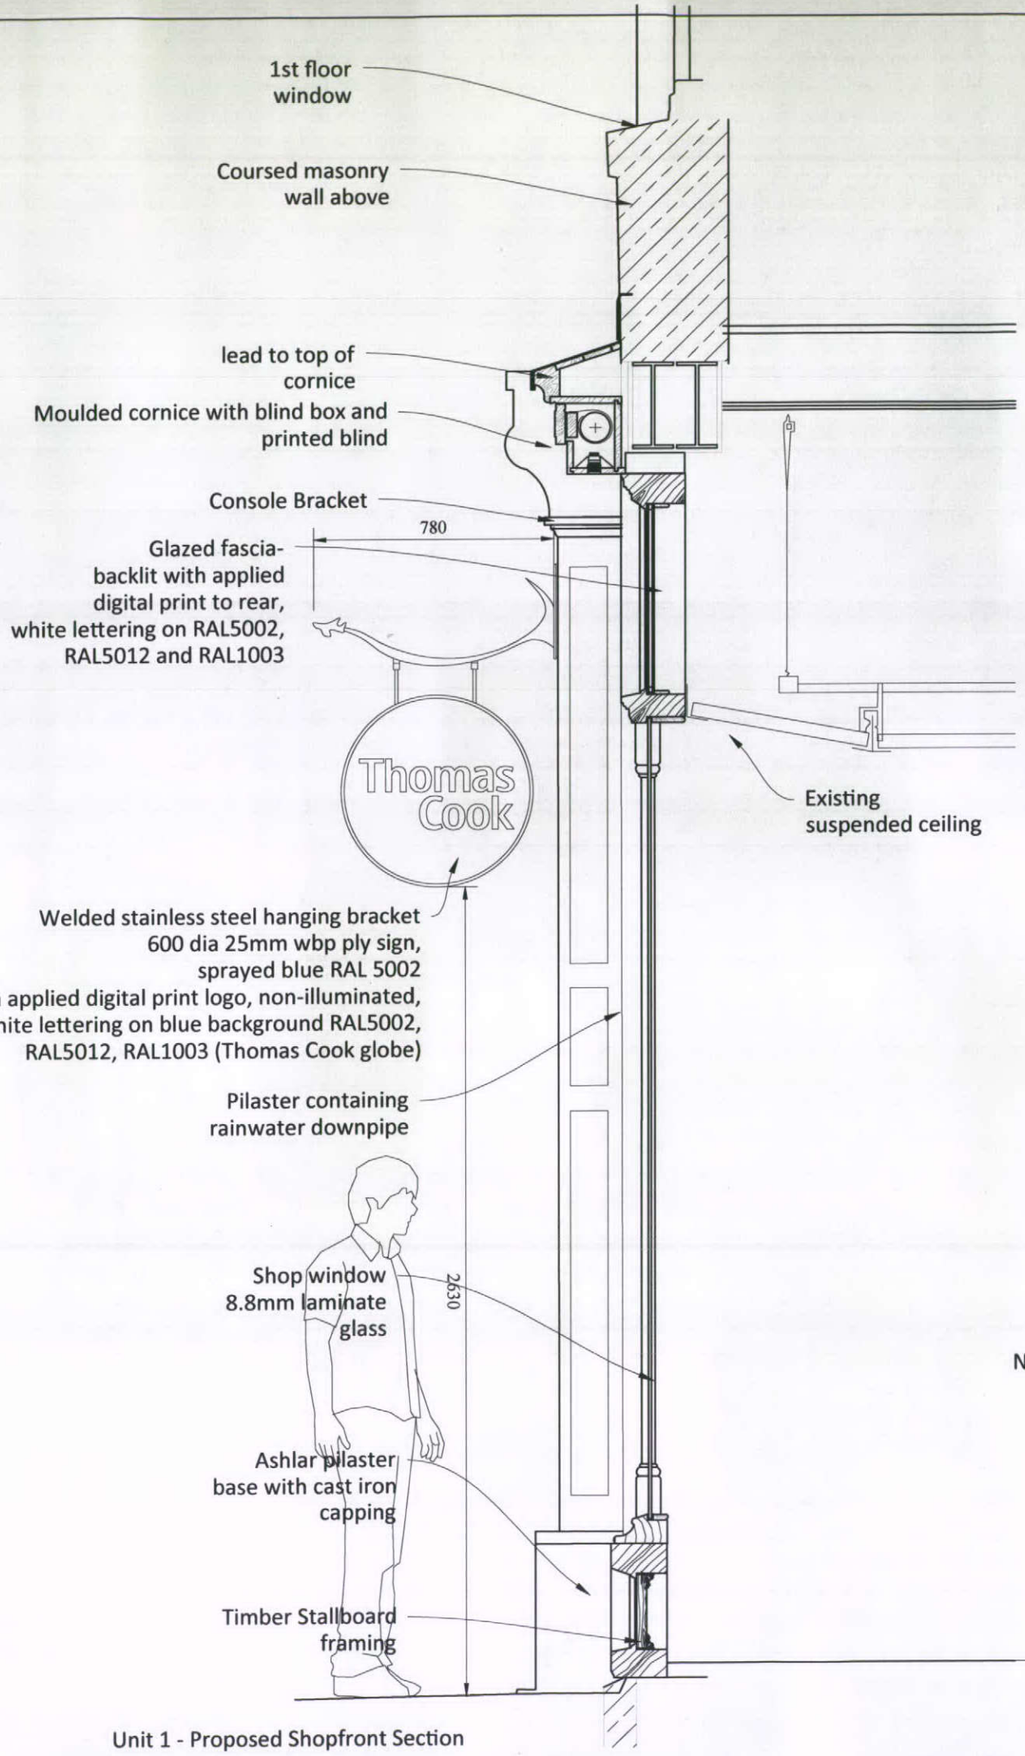

Unit 1 - Proposed Shopfront Section

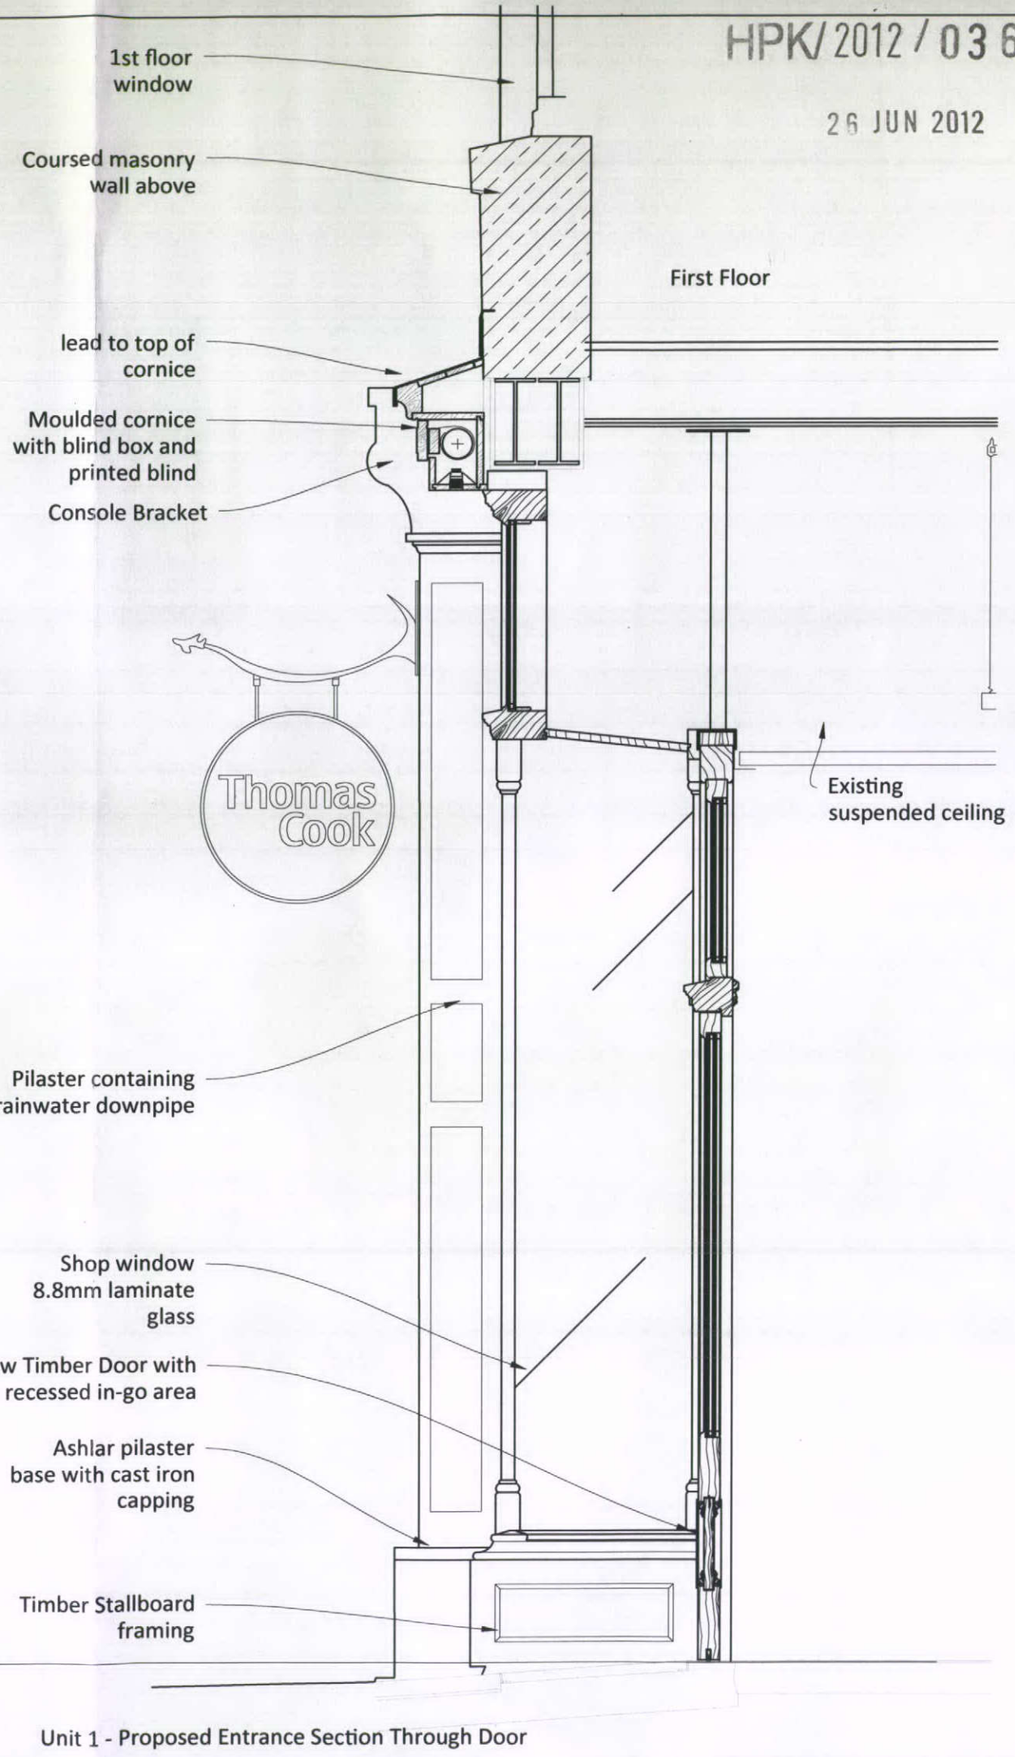

Unit 1 - Proposed Entrance Section Through Door

BENCH
ARCHITECTS

73 CORBAR ROAD
BUXTON
DERBYSHIRE
SK17 6RJ
TEL: 01298-23991
info@bencharchitects.co.uk

ARCHITECTURE
HISTORIC BUILDING REPAIR
THE AUTHENTIC INTERIOR

PROJECT:

JACKSON BUILDINGS
1-13 VICTORIA STREET
GLOSSOP
DERBYSHIRE SK13 8AH

CLIENT:

Thomas Cook
Risebrook Properties

SUBJECT:

TYPICAL DETAIL
SHOPFRONT SECTIONS
NO 13 SHOWN

PLANNING

DRAWING NO:

10133/310-A3

DATE:

November 2011

Revision B: Planning.
06.06.12

SCALE:

1:20 @ A3

©This drawing depicted Architect without dime
Do not sca