HPK/2012/0368

21 JUN 2012

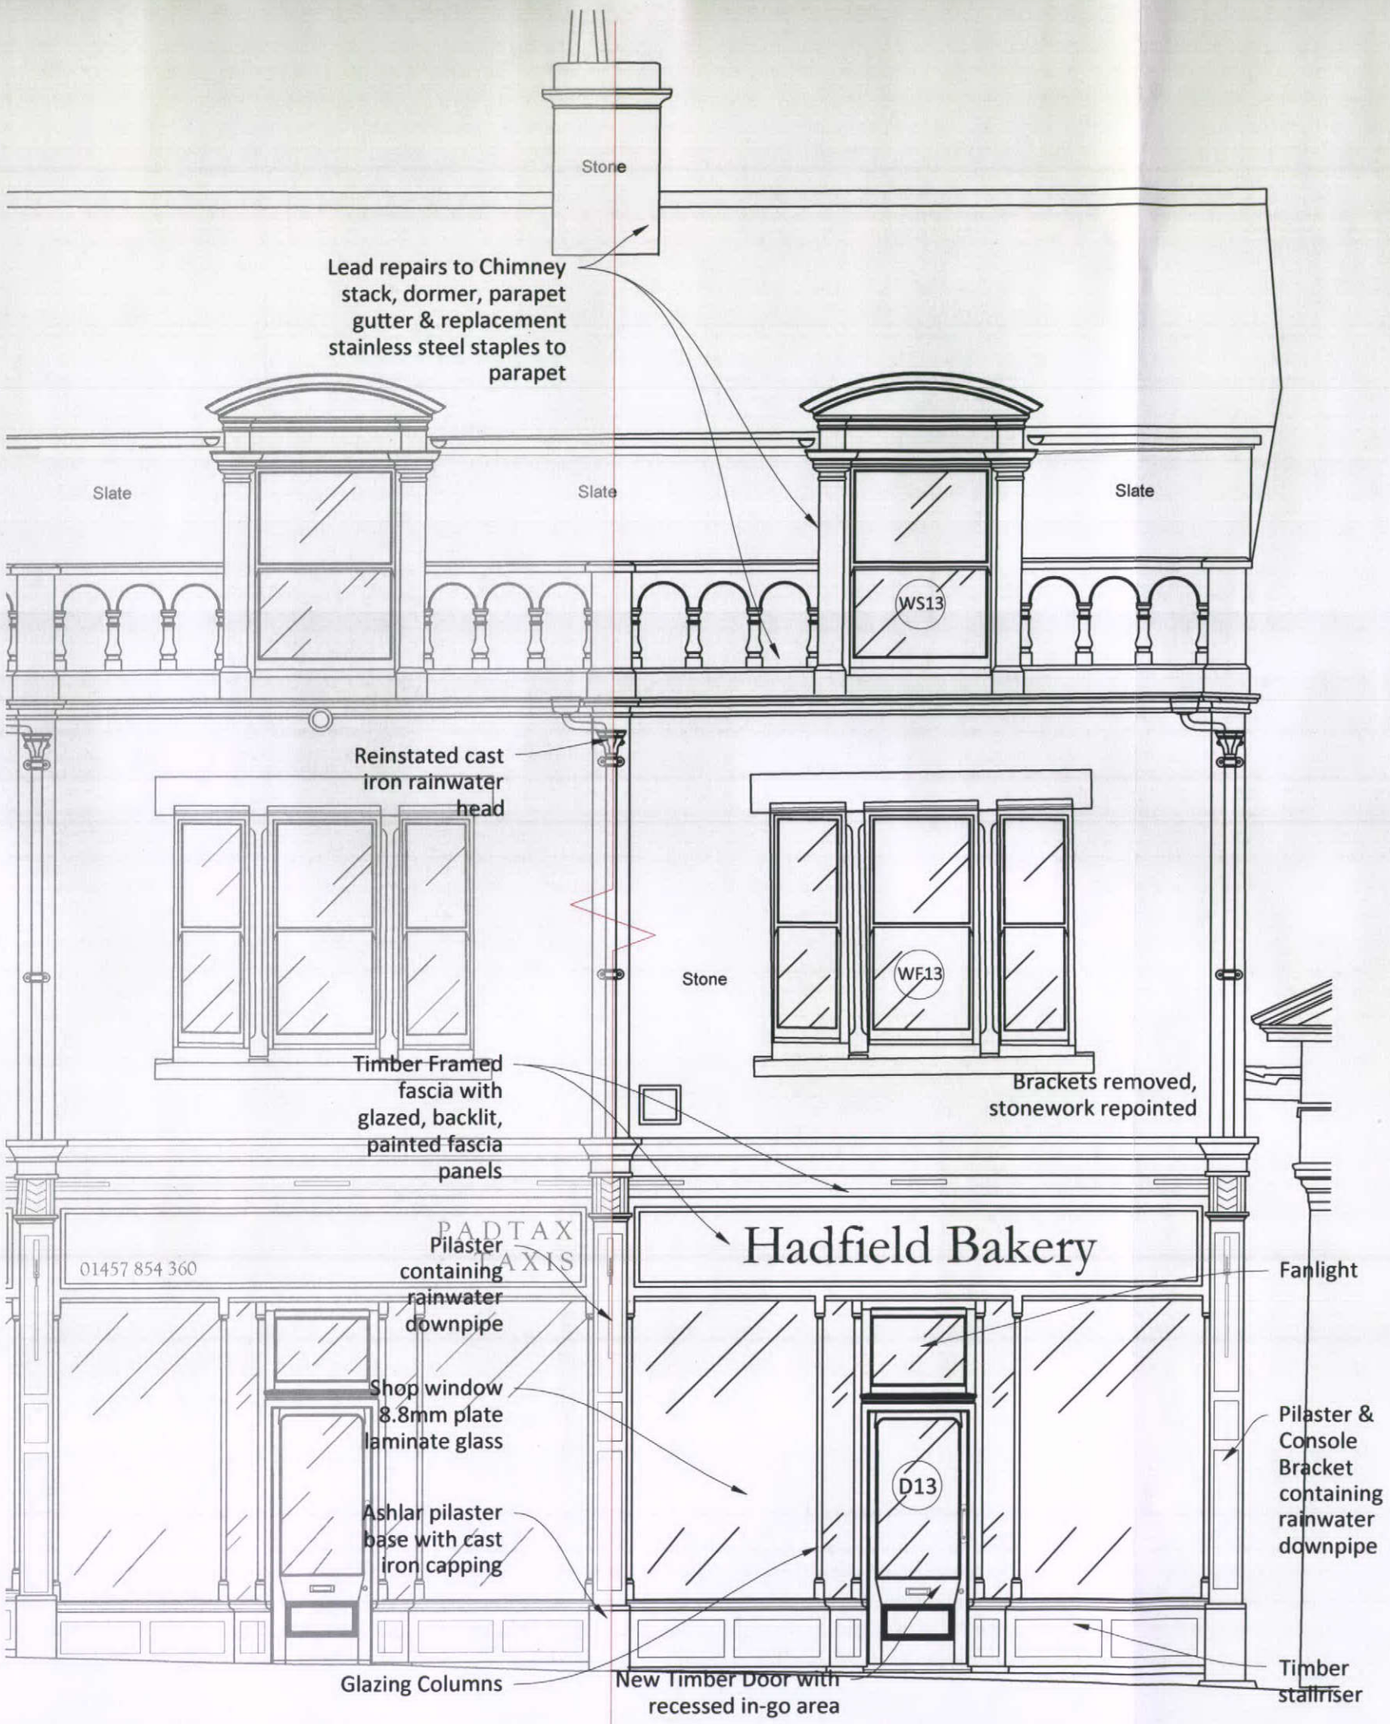

BENCH
ARCHITECTS

73 CORBAR ROAD
BUXTON
DERBYSHIRE
SK17 6RJ
TEL: 01298-23991
info@bencharchitects.co.uk

ARCHITECTURE
HISTORIC BUILDING REPAIR
THE AUTHENTIC INTERIOR

PROJECT:

JACKSON BUILDINGS
1-13 VICTORIA STREET
GLOSSOP
DERBYSHIRE SK13 8AH

CLIENT:

Thomas Cook
Risebrook Properties

SUBJECT:

PROPOSED
13 VICTORIA STREET
ELEVATION

PLANNING

DRAWING NO:

10133/217-A3

DATE:

November 2011

Revision B: Planning.
06.06.12

SCALE:

1:50 @ A3

©This drawing and
depicted are th
Architect and m
without writte
dimensio
Do not sc.