PROPOSED GARAGE - 40 GOYT RD, WHALEY BRIDGE,

LOCATION PLAN 1:1250

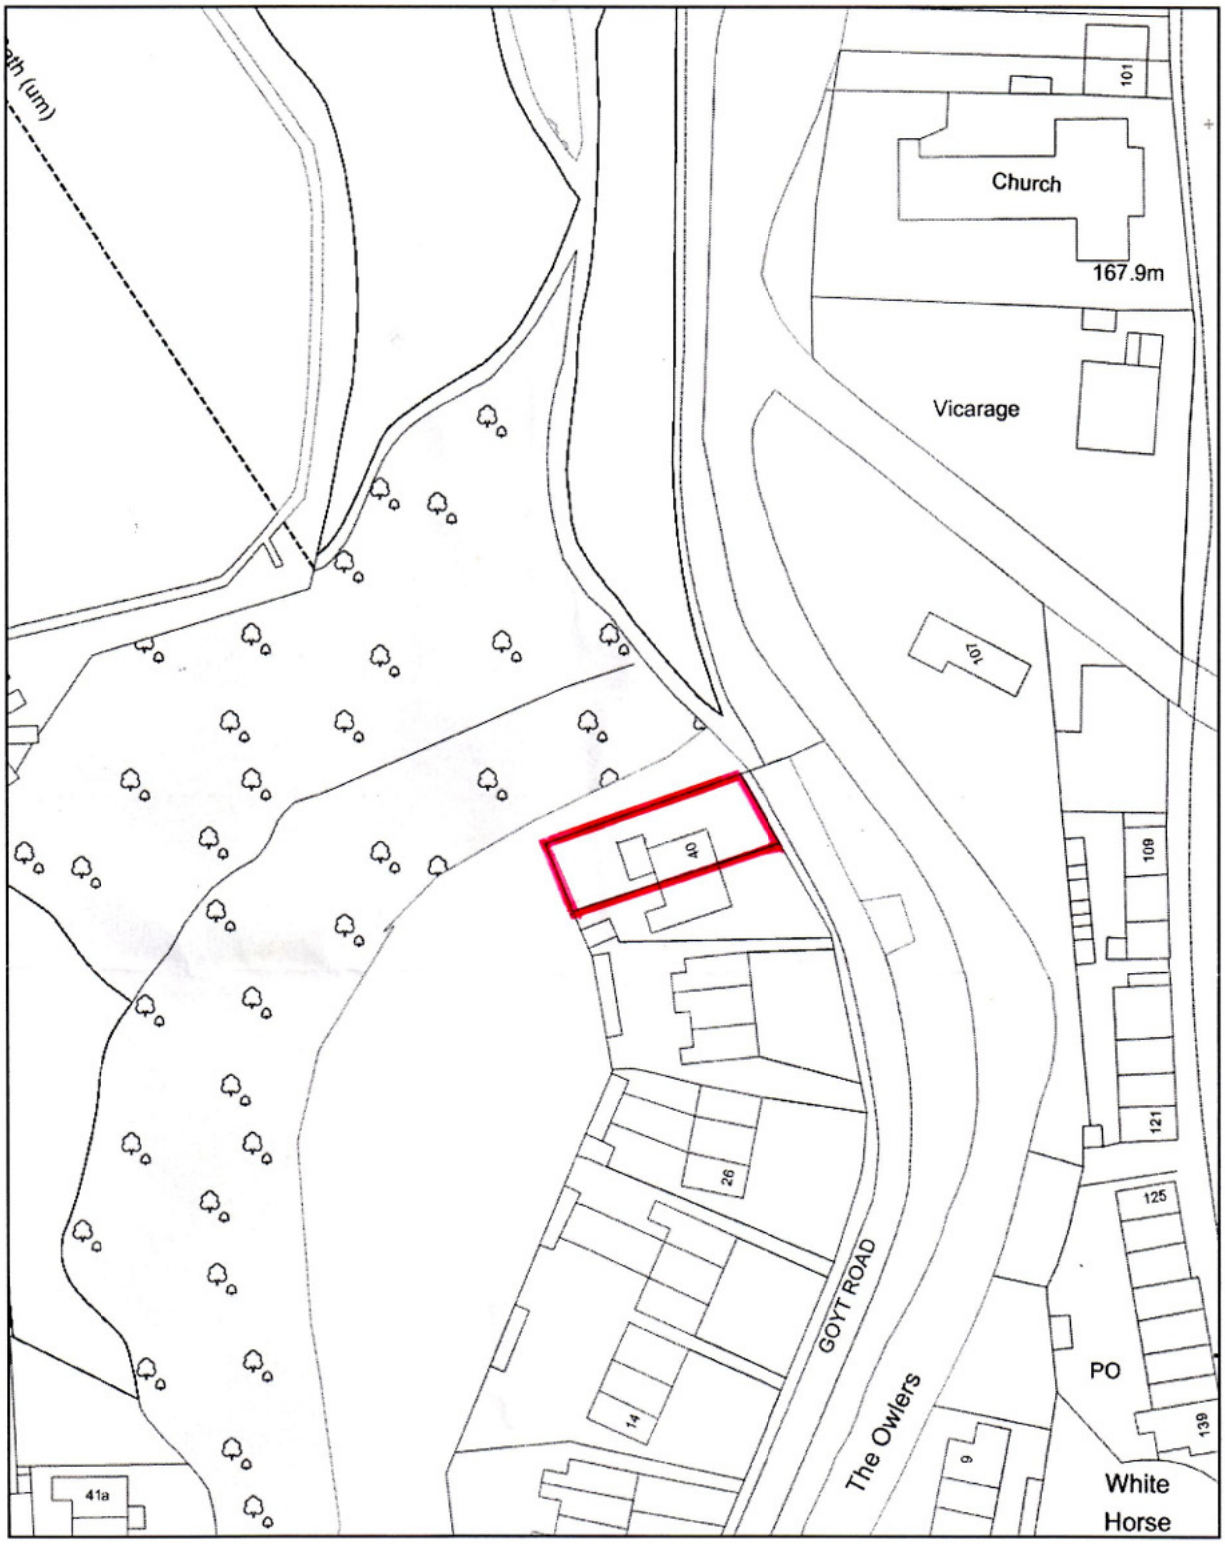

Reproduced from Ordnance Survey digital map data © Crown copyright 2000.
All rights reserved. High Peak Borough Council License No. 10018411