EXISTING ELEVATIONS 1:100

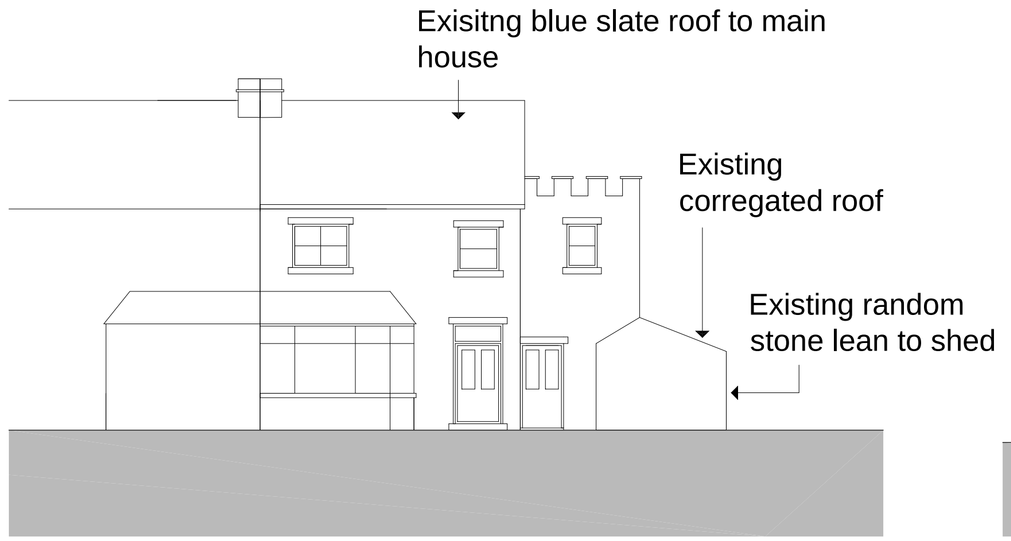

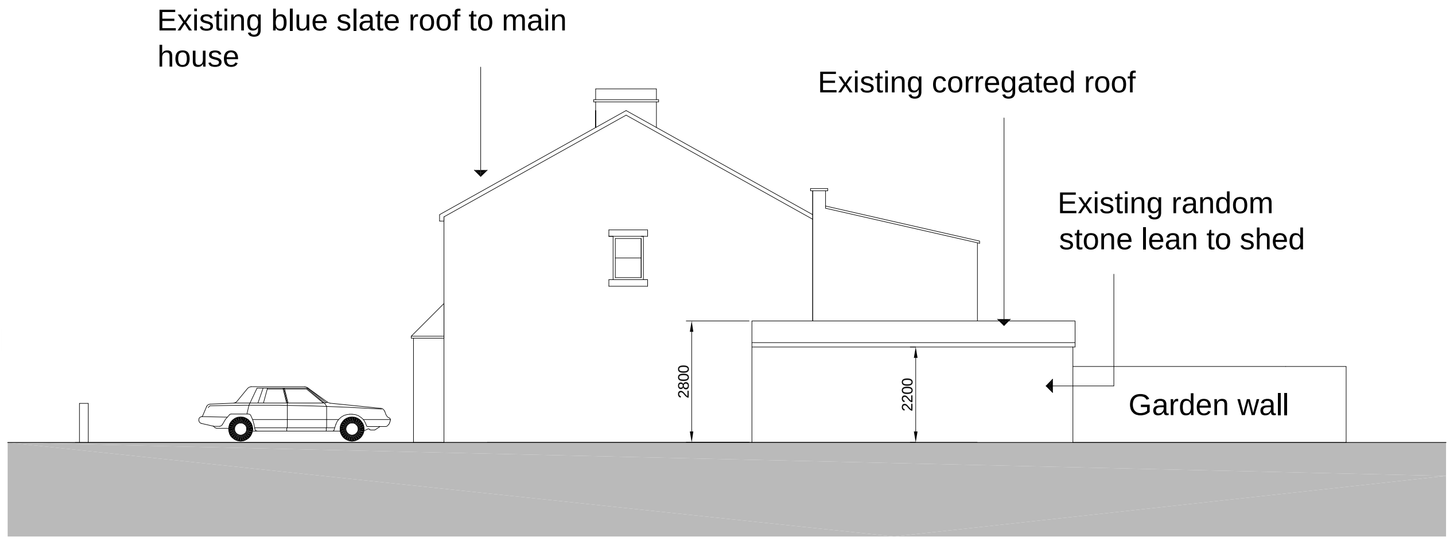

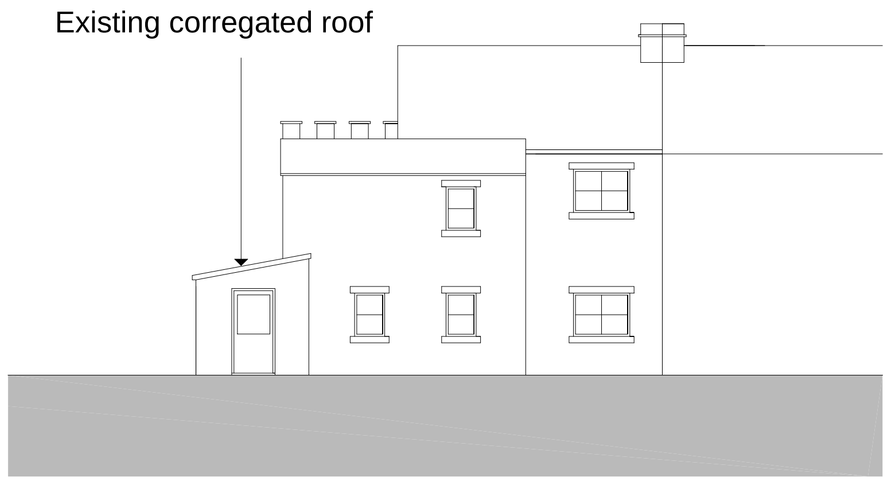

PROPOSED ELEVATIONS 1:100



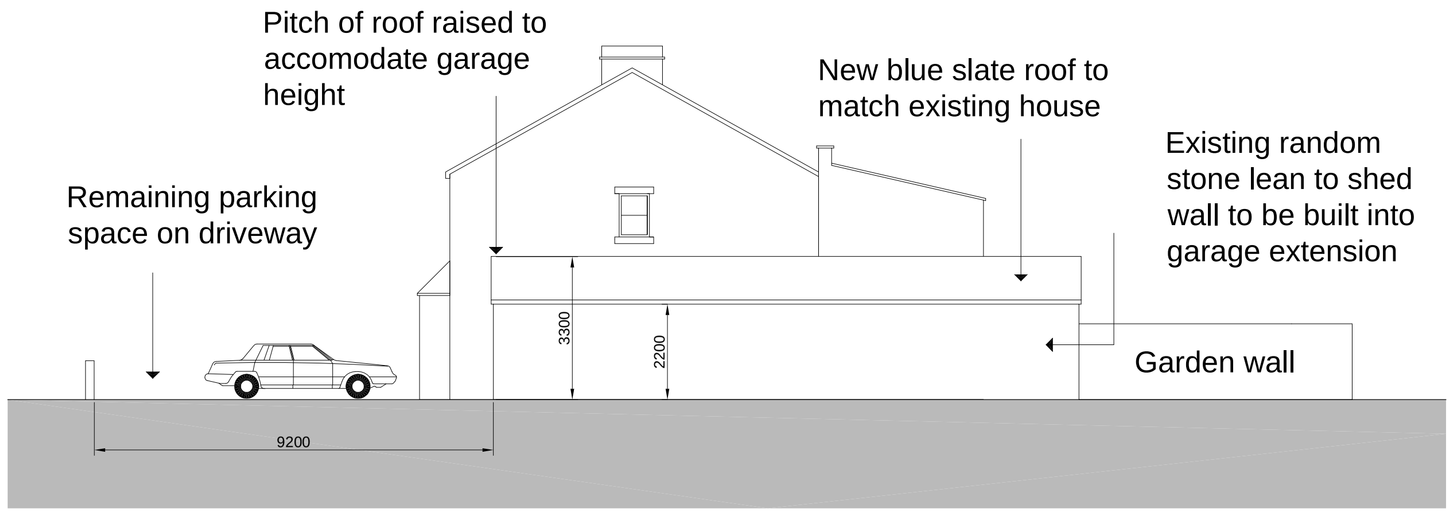

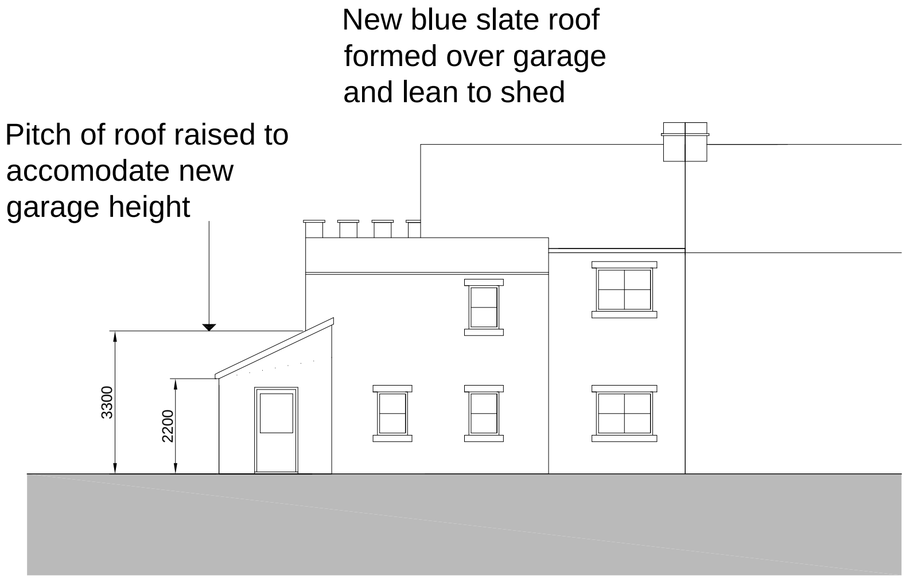

EXISTING PLAN 1:100

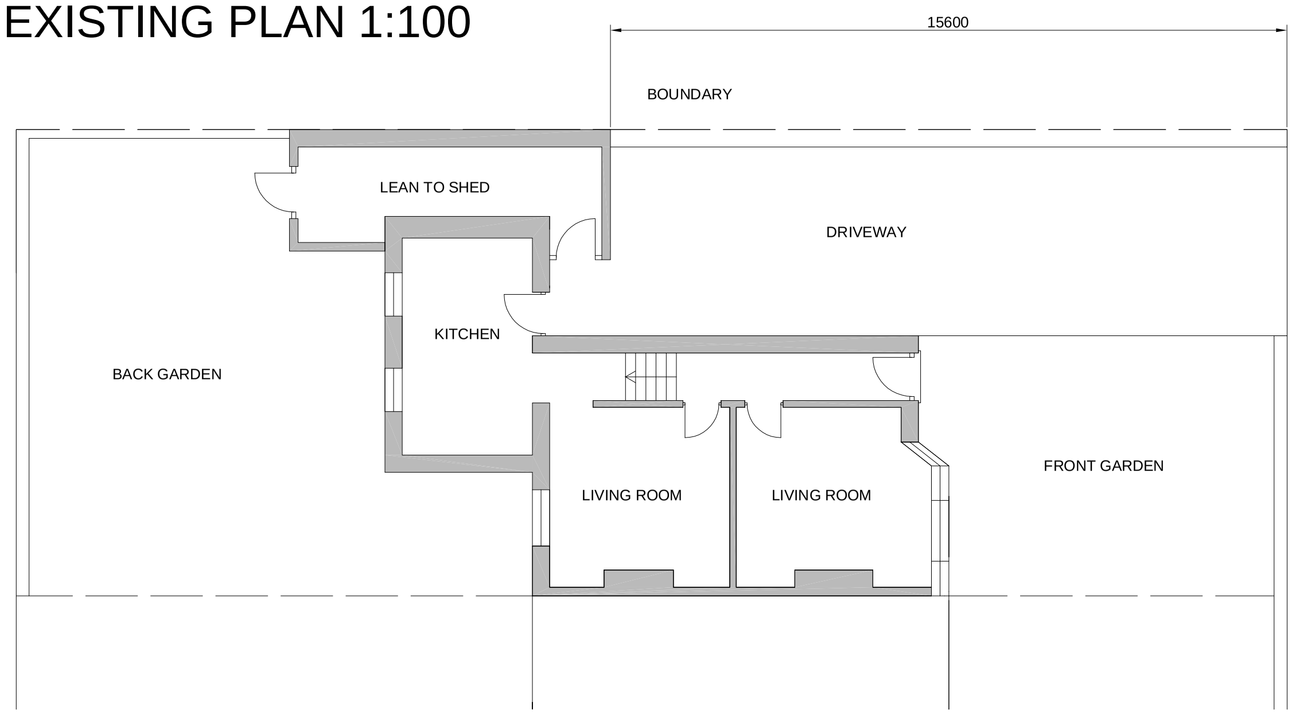

PROPOSED PLAN 1:100

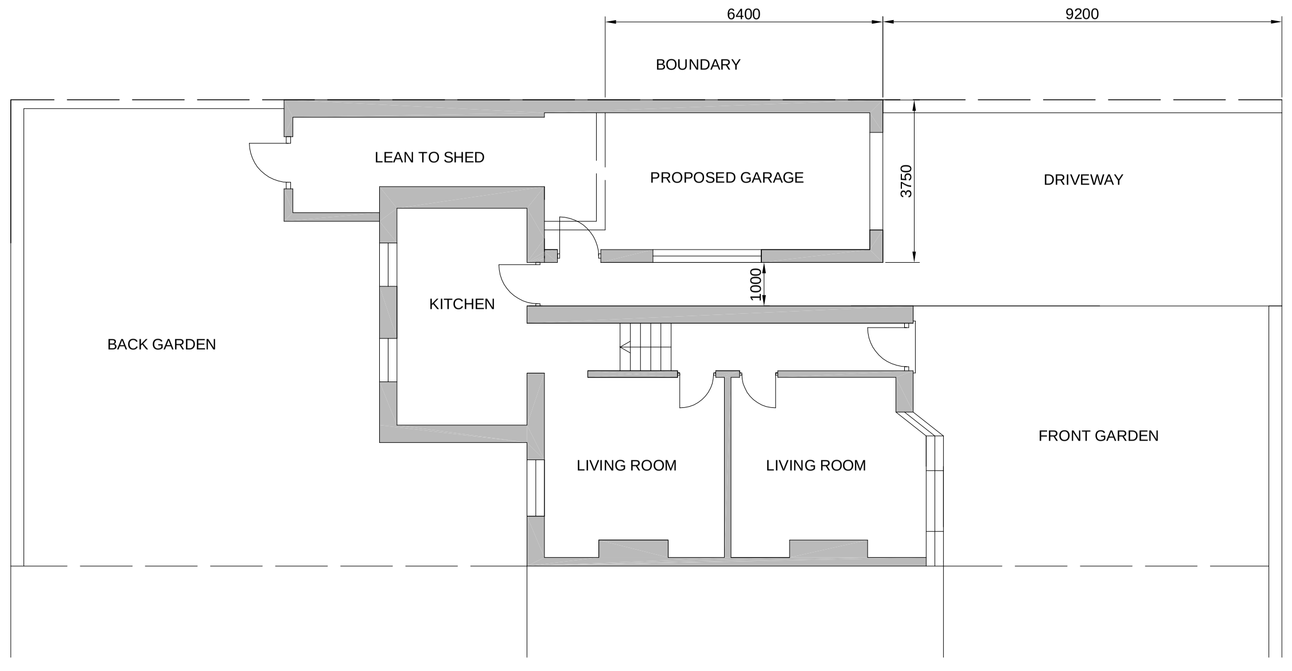

SITE PLAN 1:500

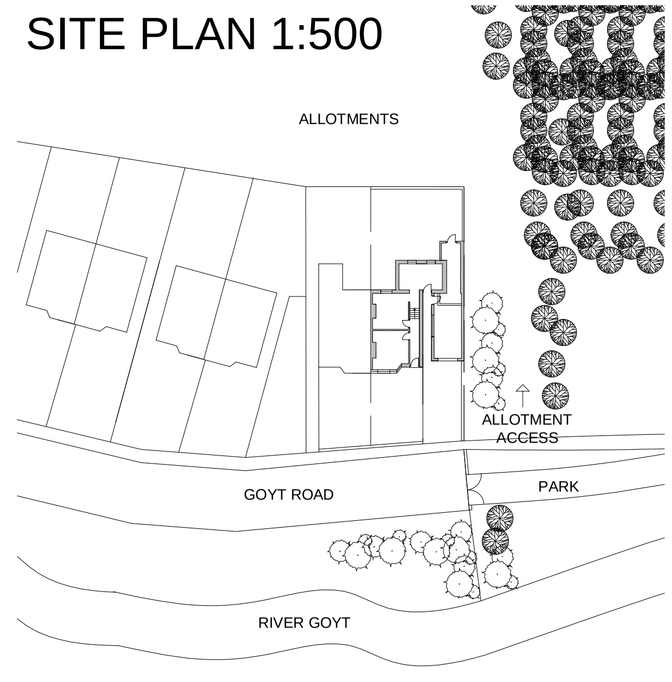

PROPOSED GARAGE EXTENSION - 40 GOYT ROAD, WHALEY BRIDGE, MRS E POTTER