MPK/2012/ 350



FRONT ELEVATION



REAR ELEVATION




SIDE ELEVATION

HIGH PEAK BOROUGH COUNCIL
GLOSSOP SITE
RECEIVED
05 JUL 2012
FILE REF
REPLY REQUIRED




GROUND FLOOR PLAN

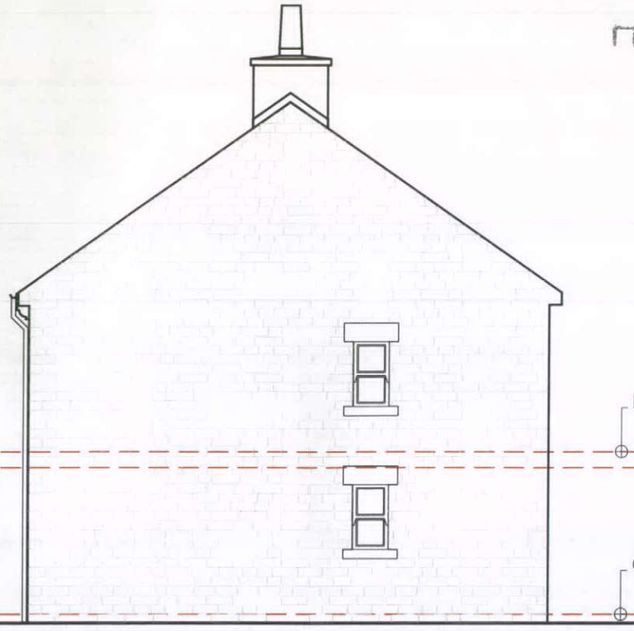


FIRST FLOOR PLAN

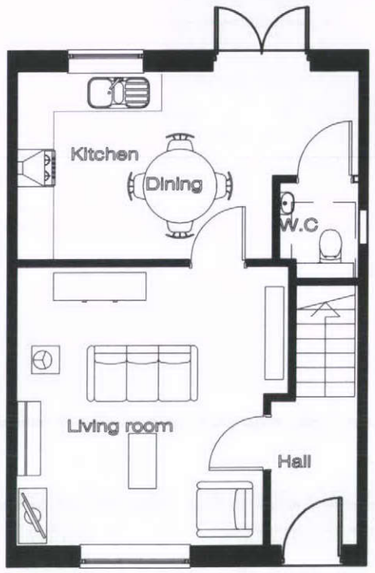

0 0.5 1 2 3 4 metres

Do not scale this drawing as it may have been reduced / distorted [illegible]
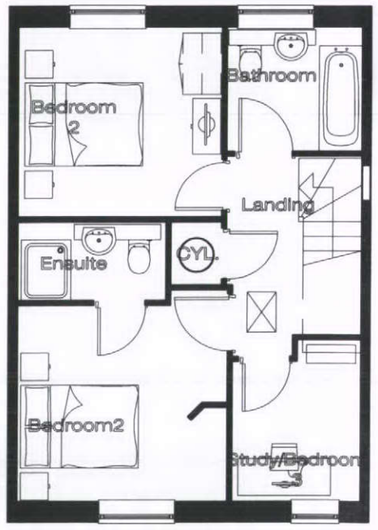
| | | | | | |
|---|---|---|---|---|---|
| APPROVAL | | TENDER | | CONSTRUCTION | |
| INFORMATION | | PRELIMINARY | X | AS BUILT | |

All levels and dimensions must be checked on site by contractor prior to commencement of works. Any variations must be reported to Philip Millson Associates Ltd.
All information hereon in is the copyright of Philip Millson Associates Ltd. Copying in full or in part is forbidden without the written permission from Philip Millson Associates Ltd.

PhilipMillsonAssociates
Hyde Park House, Cartwright Street, Newton, Hyde, Cheshire, SK14 4EH
Tel: 0161 367 2320
Email: info@philipmillson.com
Web: www.philipmillson.com

CLIENT: - Seddon

PROJECT:

DRAWING: BOWLAND HOUSE TYPE OVERVIEW

DRAWING NUMBER: 1216-BOW-01

REVISION:

DRAWN: M.W. CHECKED: SCALE: 1:100

DATE: 10-Apr-12