HPK/2012/0350

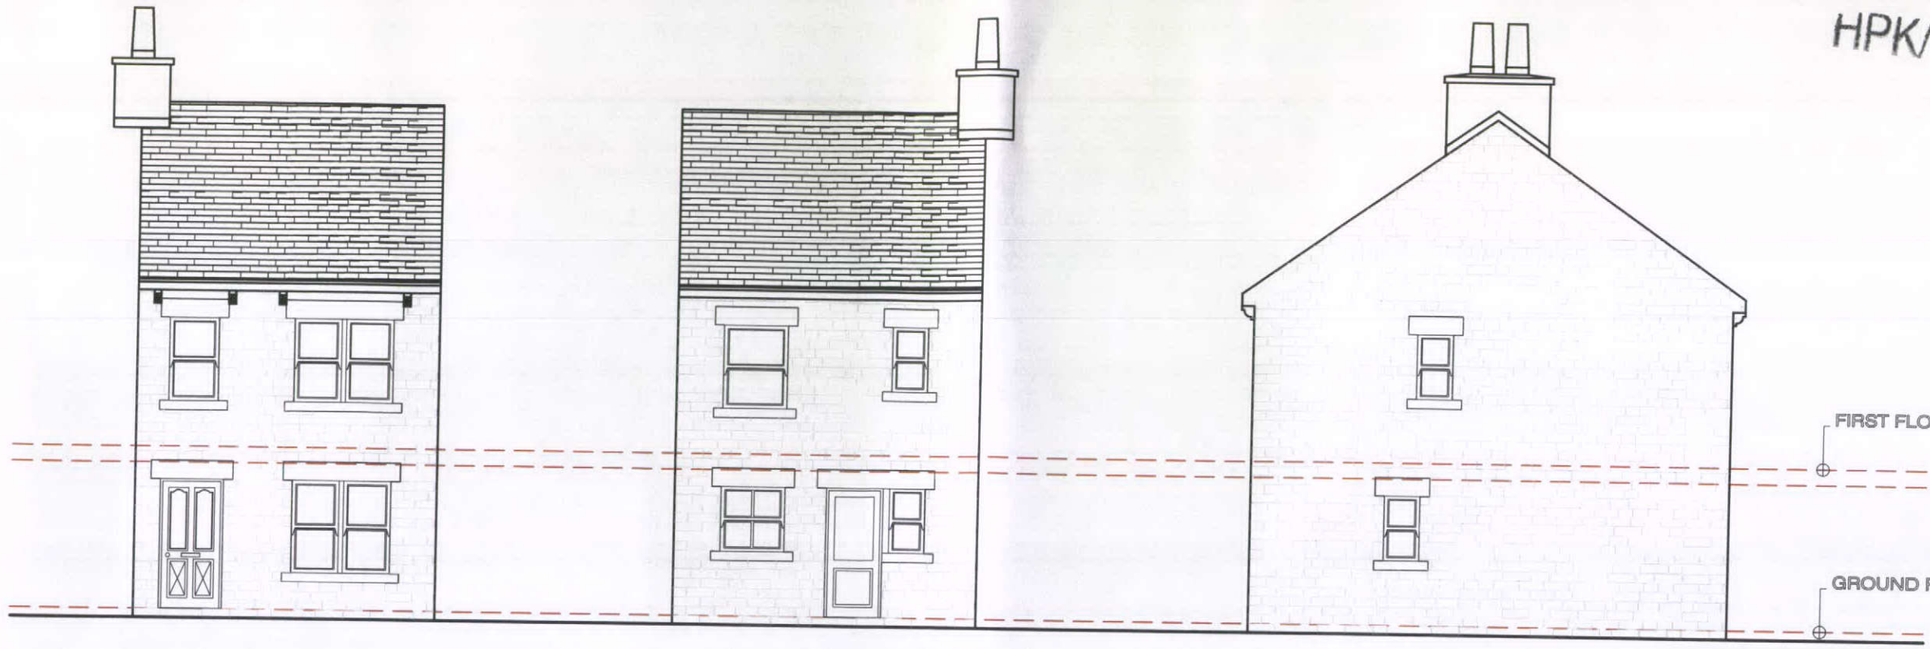

FRONT ELEVATION

REAR ELEVATION

SIDE ELEVATION

HIGH PEAK BOROUGH COUNCIL
GLOSSOP SITE
RECEIVED
05 JUL 2012

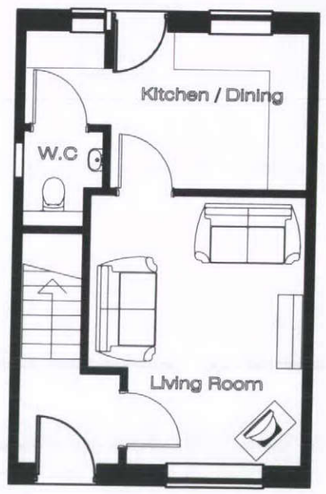

GROUND FLOOR PLAN

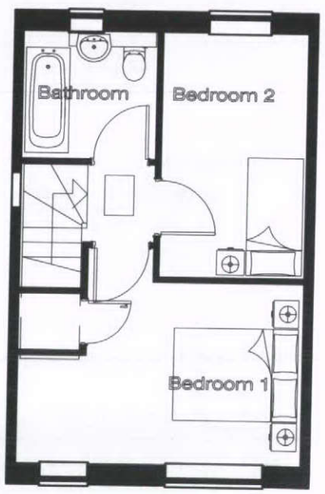

FIRST FLOOR PLAN



0 0.5 1 2 3 4 metres

Do not scale this drawing as it may have been reduced / distorted

APPROVAL ☐ TENDER ☐ CONSTRUCTION ☐

INFORMATION ☐ PRELIMINARY ☒ AS BUILT ☐

All levels and dimensions must be checked on site by contractor prior to commencement of works. Any variations must be reported to Philip Millson Associates Ltd.
All information hereon in is the copyright of Philip Millson Associates Ltd. Copying in full or in part is forbidden without the written permission from Philip Millson Associates Ltd.

PhilipMillsonAssociates
Hyde Park House, Cartwright Street, Newton, Hyde, Cheshire, SK14 4EH
Tel: 0161 367 2320
Email: info@philipmillson.com
Web: www.philipmillson.com

CLIENT -

Seddon

PROJECT

DRAWING BRIERFIELD HOUSE TYPE OVERVIEW

DRAWING NUMBER 1216-BRI-01

REVISION

DRAWN M.W. | CHECKED | SCALE 1:100

DATE 10-Apr-12