EXISTING REAR ELEVATION





IMAGE SHOWING EXISTING BUILDING

PROPOSED REAR ELEVATION

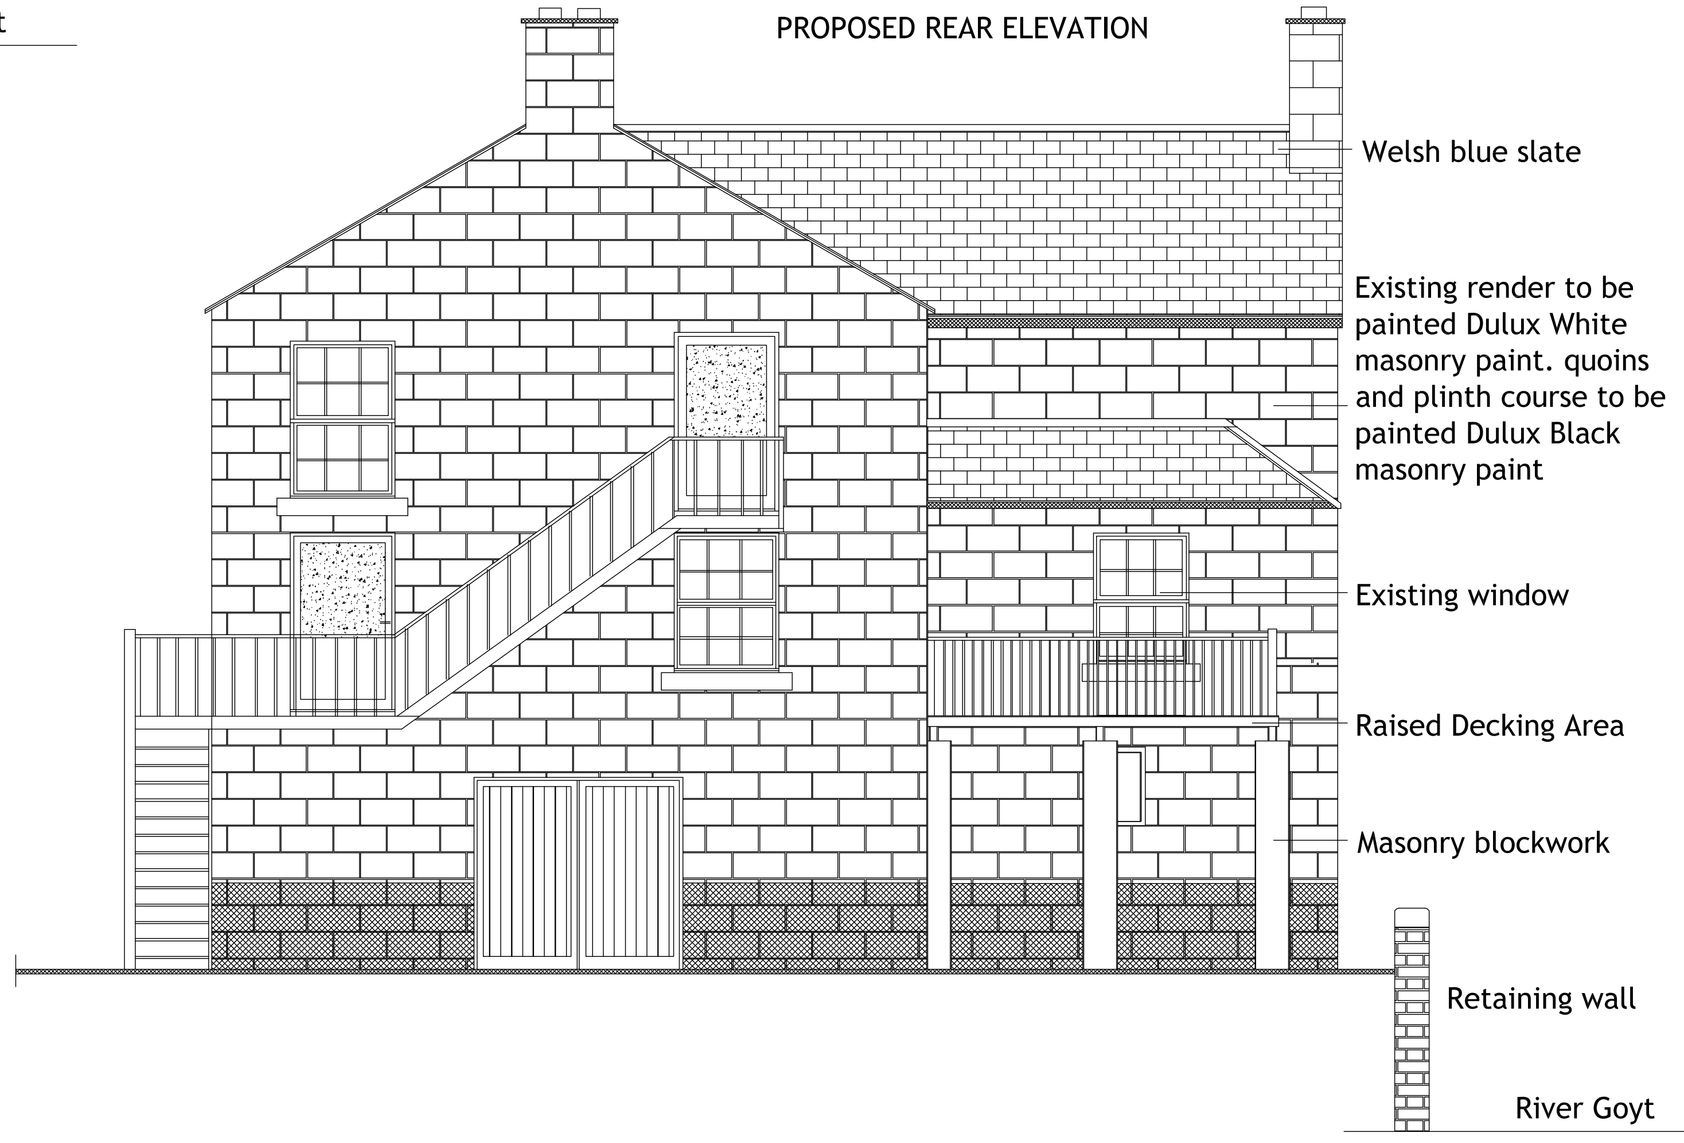

All levels and dimensions must be checked on site by contractor prior to commencement of works. Any variations must be reported to Philip Millson Associates Limited.

All information hereon in is the copyright of Philip Millson Associates Limited. Copying in full or in part is forbidden without the written permission from Philip Millson Associates Limited.

Drawing Status: Approval ☐ Tender ☐ Construction ☐ Information ☐ Preliminary ☐ As Built ☐

Scale [M]
1:50 8m
1:20 3.2m

Revision
A 11.07.12 CIP RENDER FINISH REVISED TO BLACK AND WHITE, PROPOSED DOUBLE DOORS OMITTED

Client

pma Design Consultants
Architecture / Interior Design / Project Management / Brand Design / Marketing / Planning
Hyde Park House, Cartwright Street, Newton, Hyde, SK14 4EH also in Christchurch, New Zealand
T: +44(0) 161 367 2320 F:+44(0) 161 367 7322 W: pmadesignconsultants.com E: info@pmadesignconsultants.com
Registered in Cardiff No 3170580

Project Title
The White Hart
Market Street
Whaley Bridge
High Peak, SK23 7HN

Drawing Number
1660-3.01

Drawing Title
Planning Details

Revision
A

Drawn DC | Checked | Scale 1:50 @ A1

Date 15/05/12