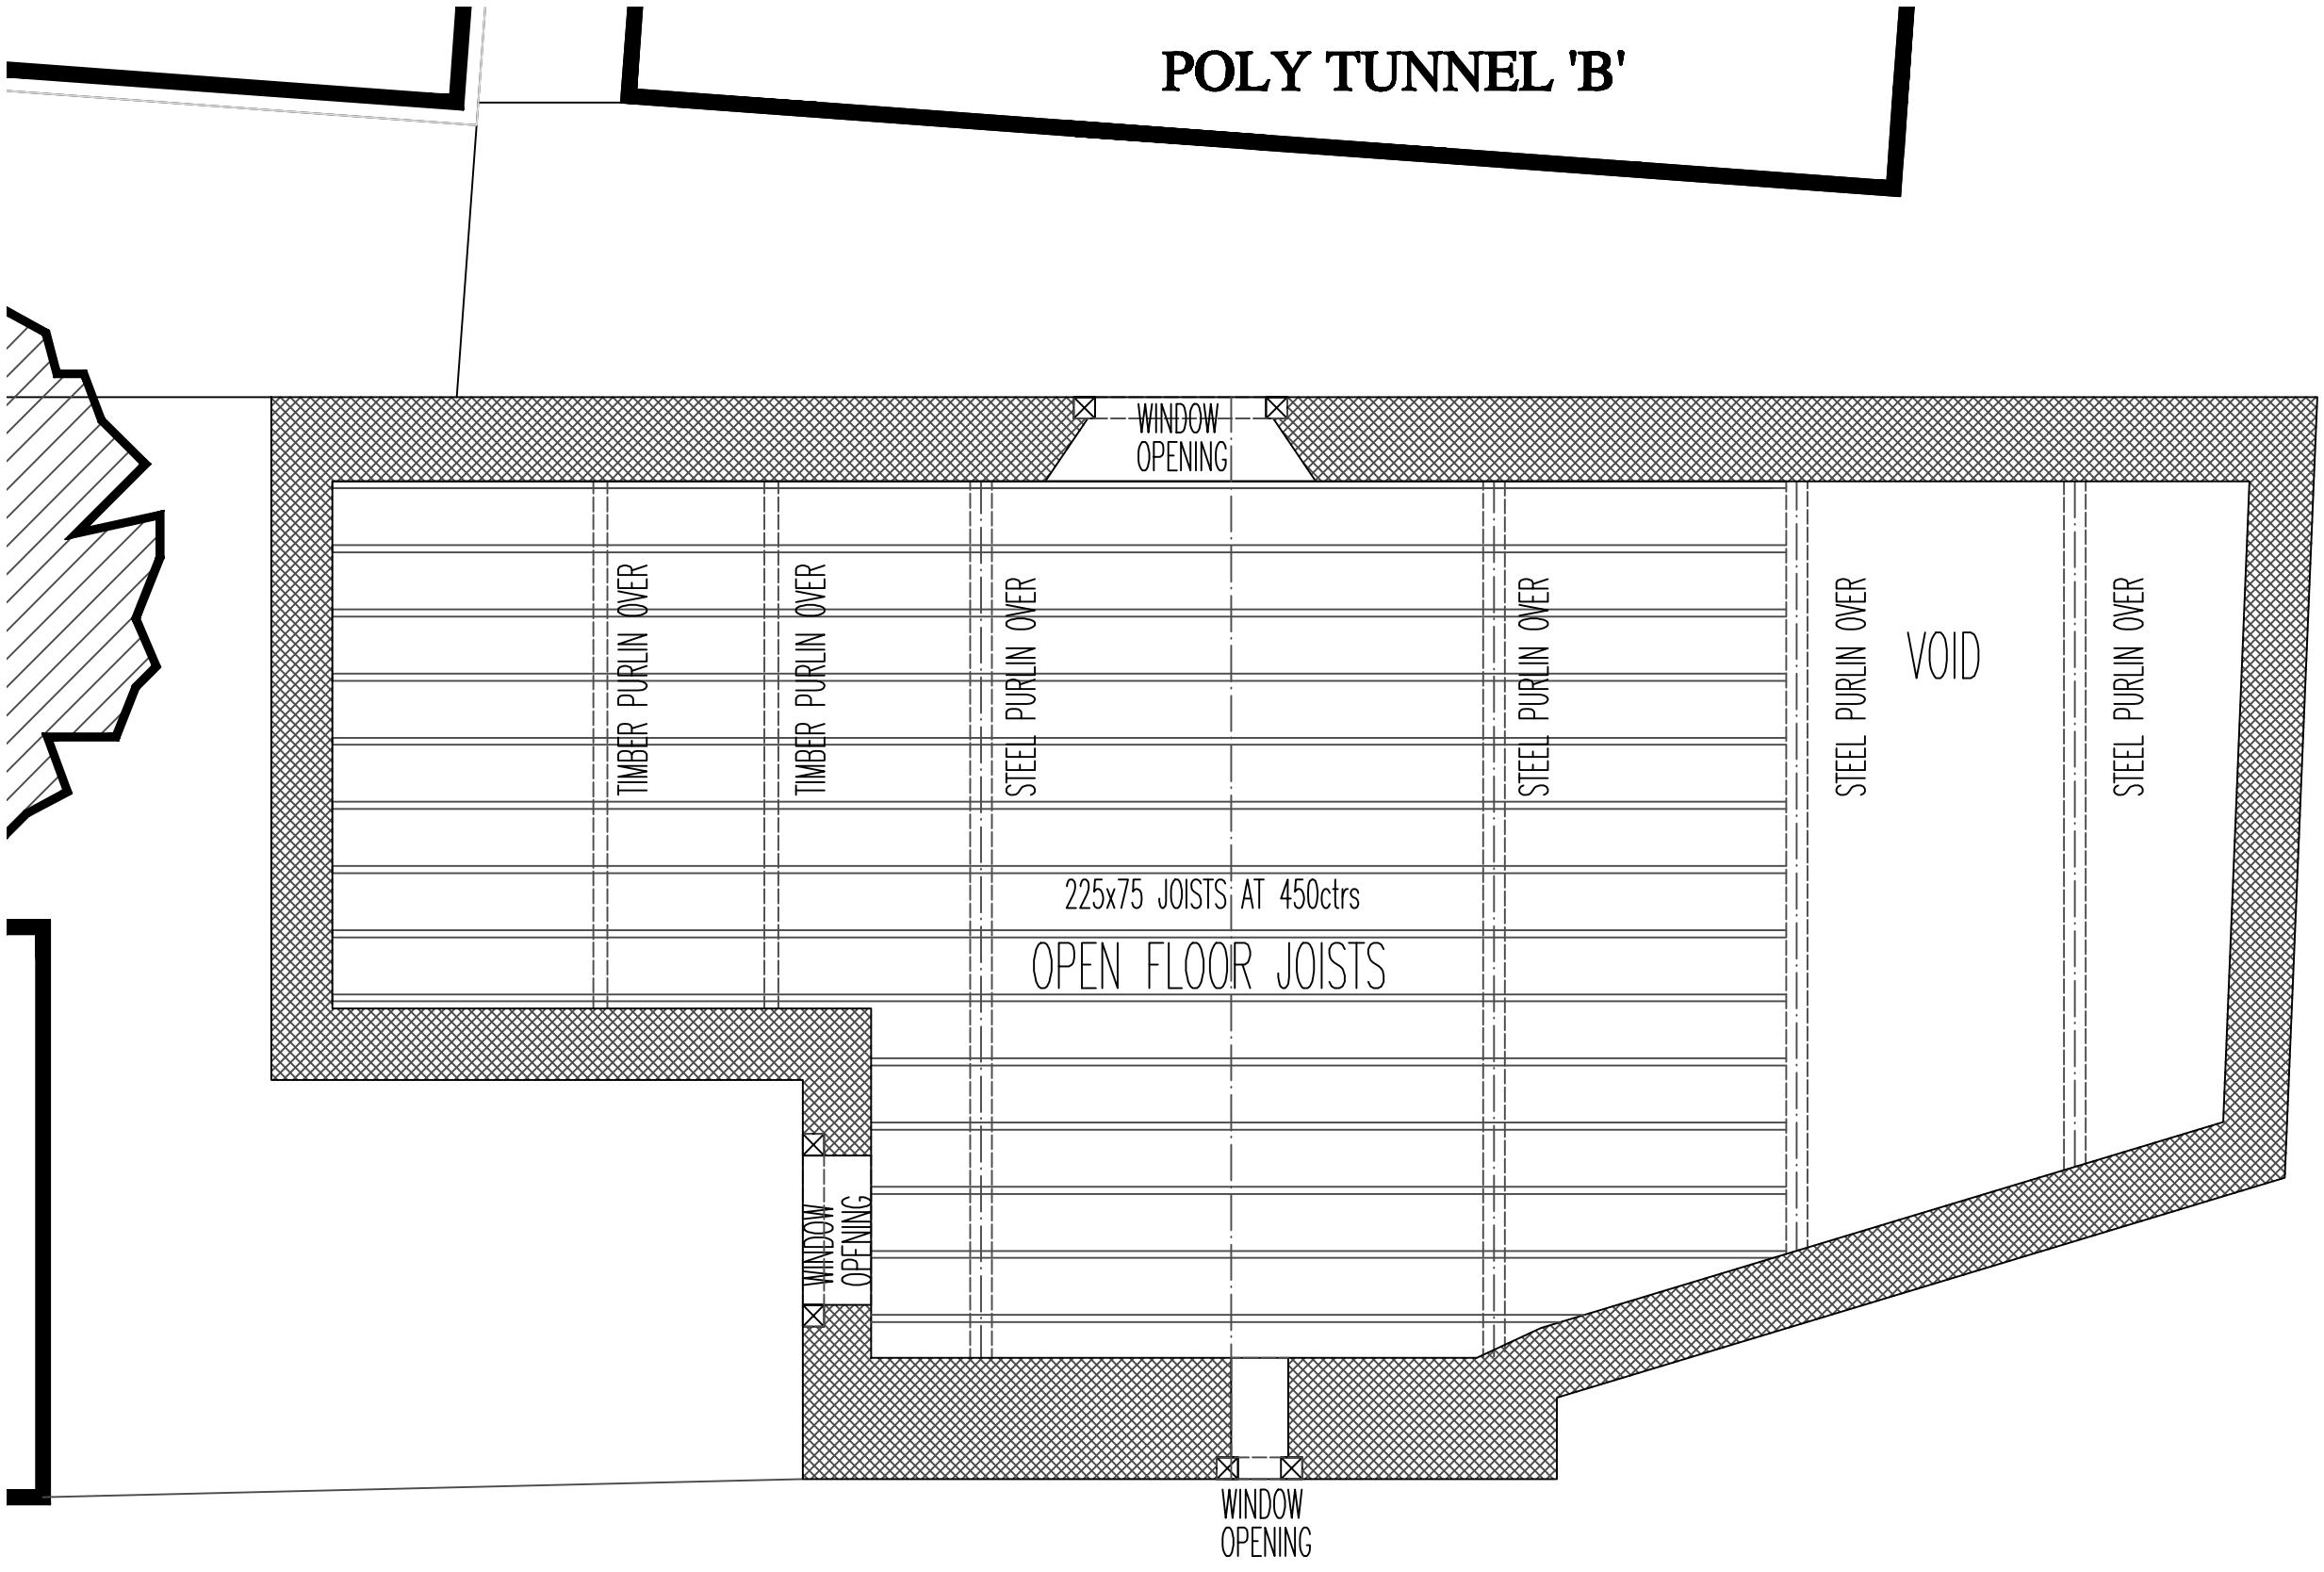

FIRST FLOOR JOIST PLAN 1:50

(ALL DIMS ARE APPROX - WORK TO DIMS ON SITE ONLY)

SLADE HILL FARM

DWG:
STONE BARN
SLADE HILL FARM, BUXTON

REVISIONS:

1:50	CHECKED:
DATE: SEPT 11	DRAWN:

©THIS DRAWING AND THE BUILDING WORKS DEPICTED ARE THE COPYRIGHT OF AJS ARCHITECTURE AND MAY NOT BE REPRODUCED OR AMENDED EXCEPT BY WRITTEN PERMISSION. NO LIABILITY WILL BE ACCEPTED FOR AMENDMENTS MADE BY OTHER PERSONS. - DO NOT SCALE OFF DRAWING, CONFIRM ALL DIMS ON SITE

A.J.S ARCHITECTURE
32 carr road.
buxton.
derbyshire.
sk17 6wf.
h: 01298 26062
m: 07794 400237



SURVEY 02

SLADE HILL FARM