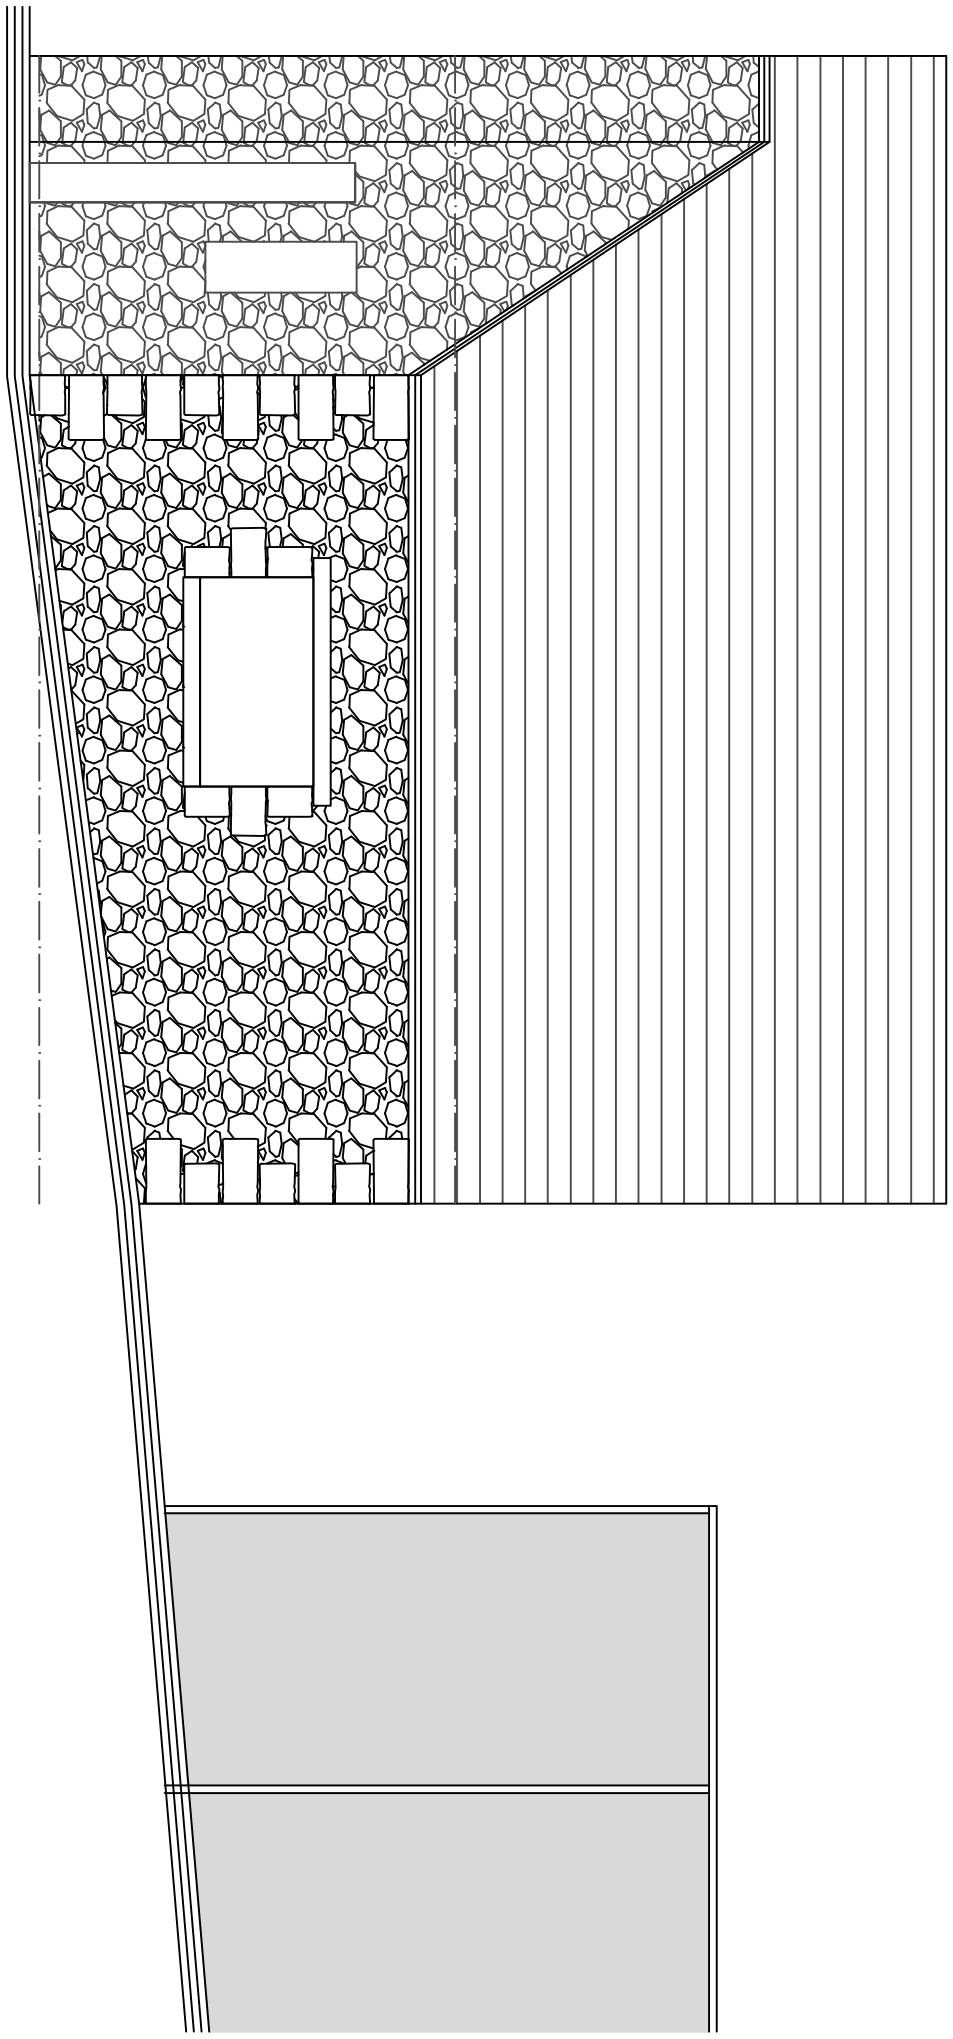

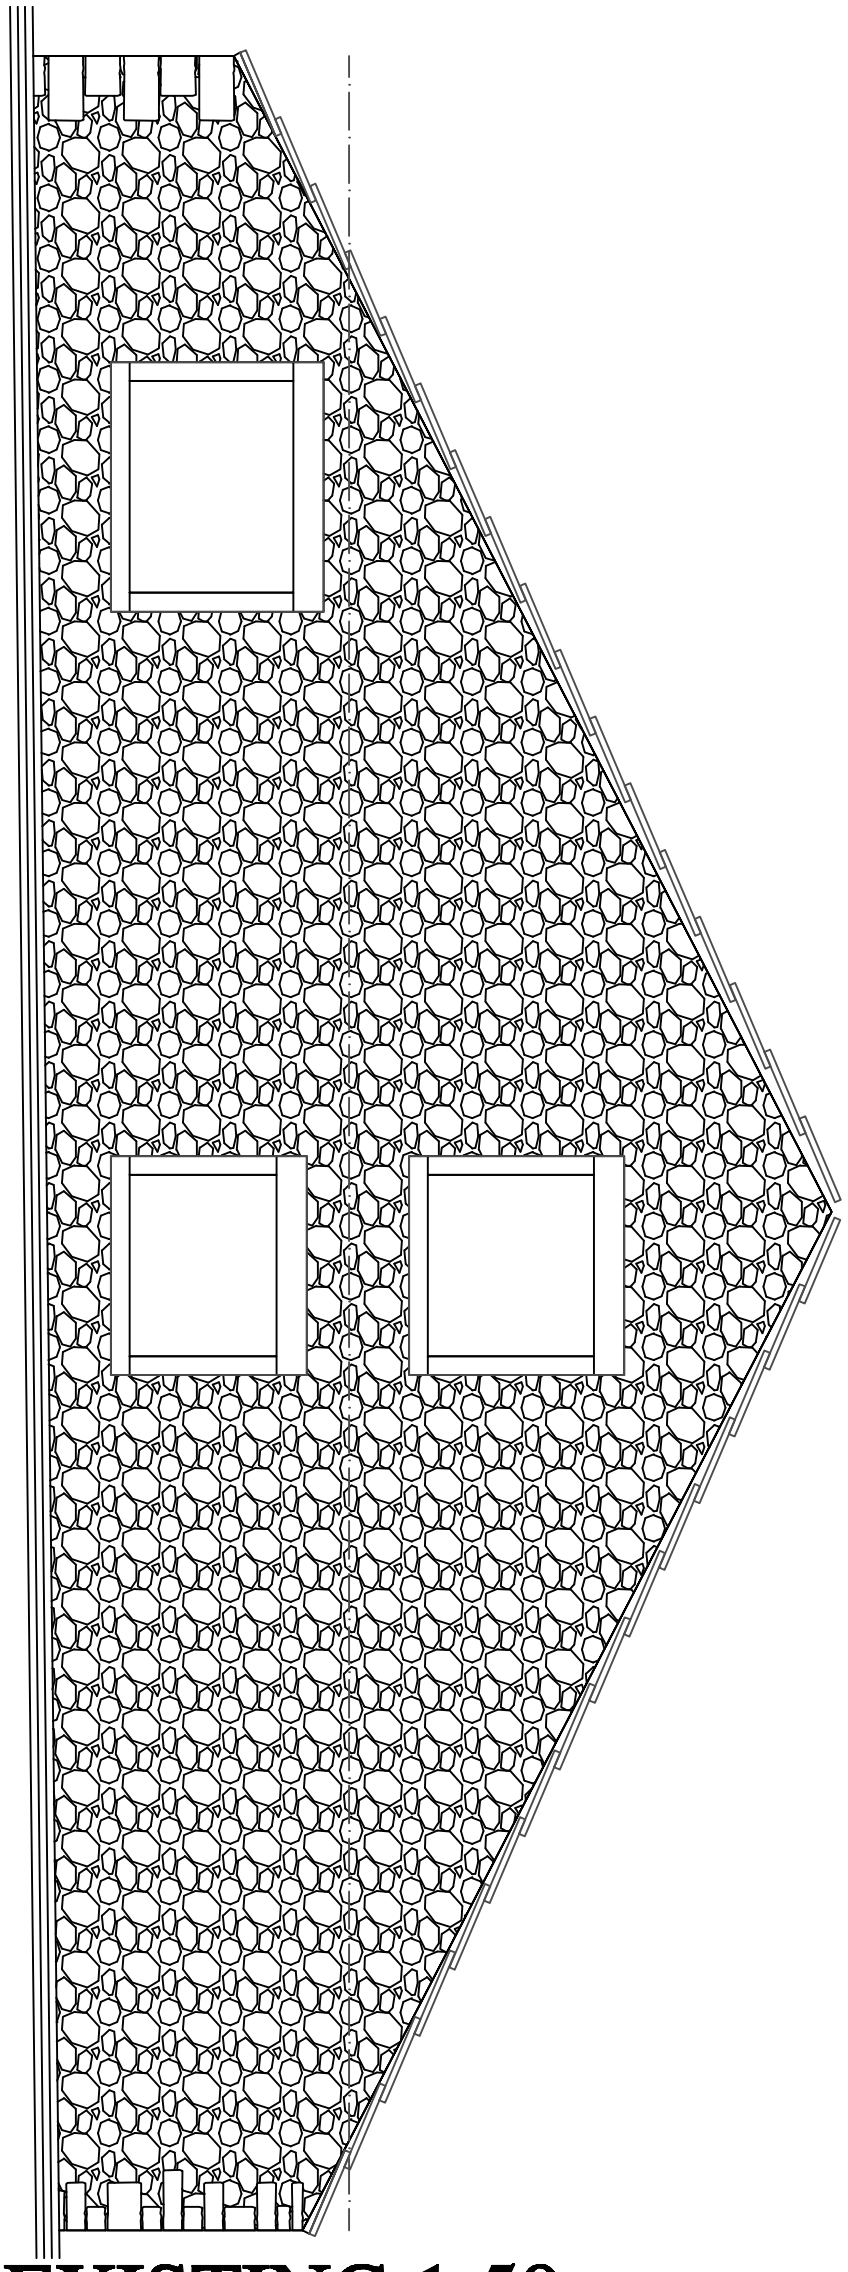

SIDE & REAR ELEVATIONS AS EXISTING 1:50

(ALL DIMS ARE APPROX - WORK TO DIMS ON SITE ONLY)

SLADE HILL FARM

SLADE HILL FARM

SURVEY 04

©THIS DRAWING AND THE BUILDING WORKS DEPICTED ARE THE COPYRIGHT OF AJS ARCHITECTURE AND MAY NOT BE REPRODUCED OR AMENDED EXCEPT BY WRITTEN PERMISSION. NO LIABILITY WILL BE ACCEPTED FOR AMENDMENTS MADE BY OTHER PERSONS. - DO NOT SCALE OFF DRAWING, CONFIRM ALL DIMS ON SITE

A.J.S ARCHITECTURE



32 carr road.
buxton.
derbyshire.
sk17 6wf.

h: 01298 26062
m: 07794 400237

DATE: SEPT 11

1:50

DRAWN:

CHECKED:

DWG:

STONE BARN

SLADE HILL FARM, BUXTON

REVISIONS: