



PROPOSED AREA FOR CAMPING AND CARAVAN SITE 1:500

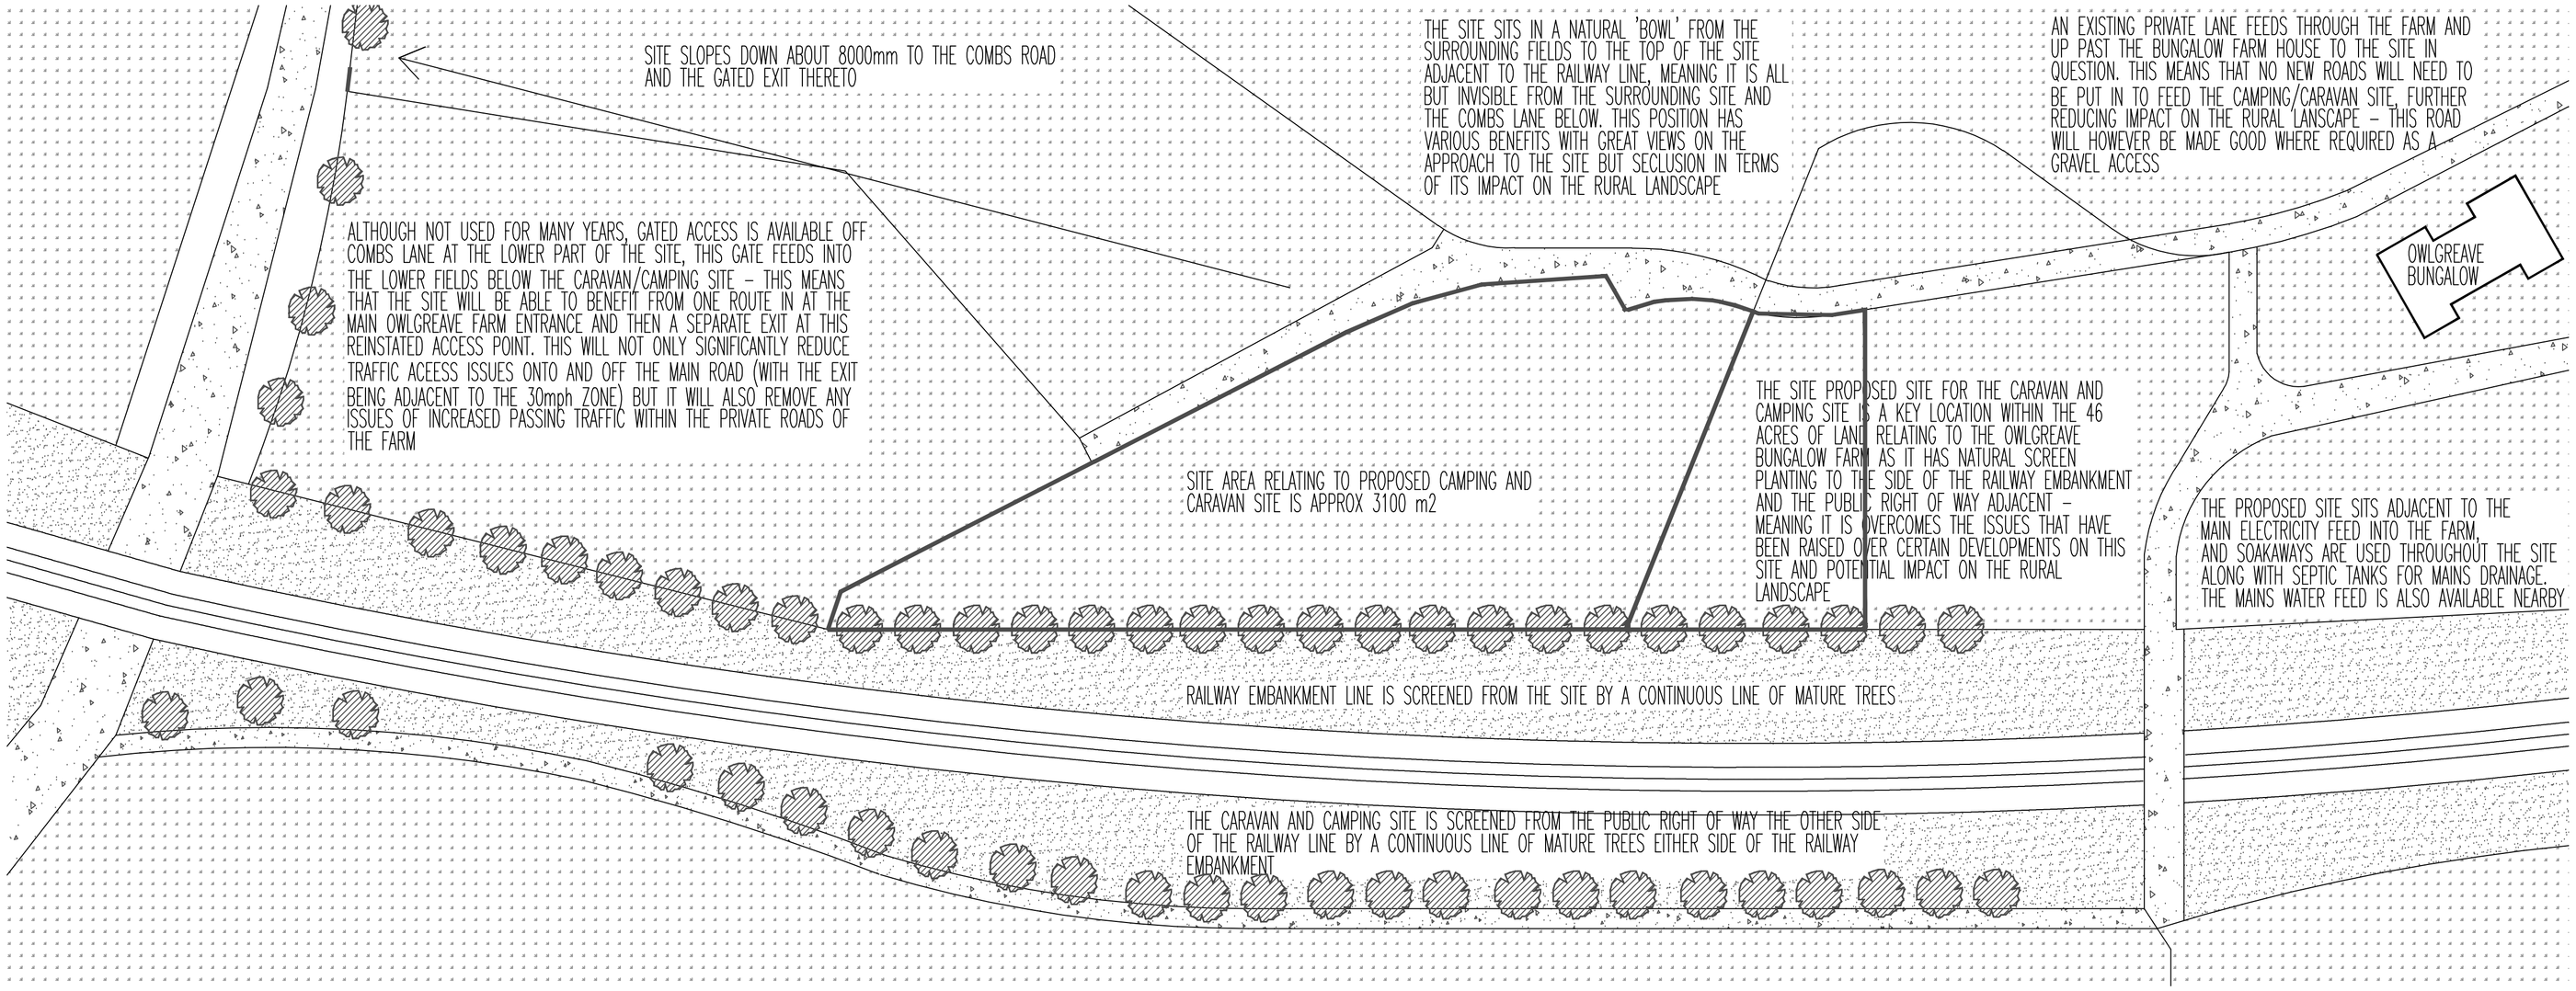

PROPOSED AREA FOR CAMPING AND CARAVAN SITE 1:200

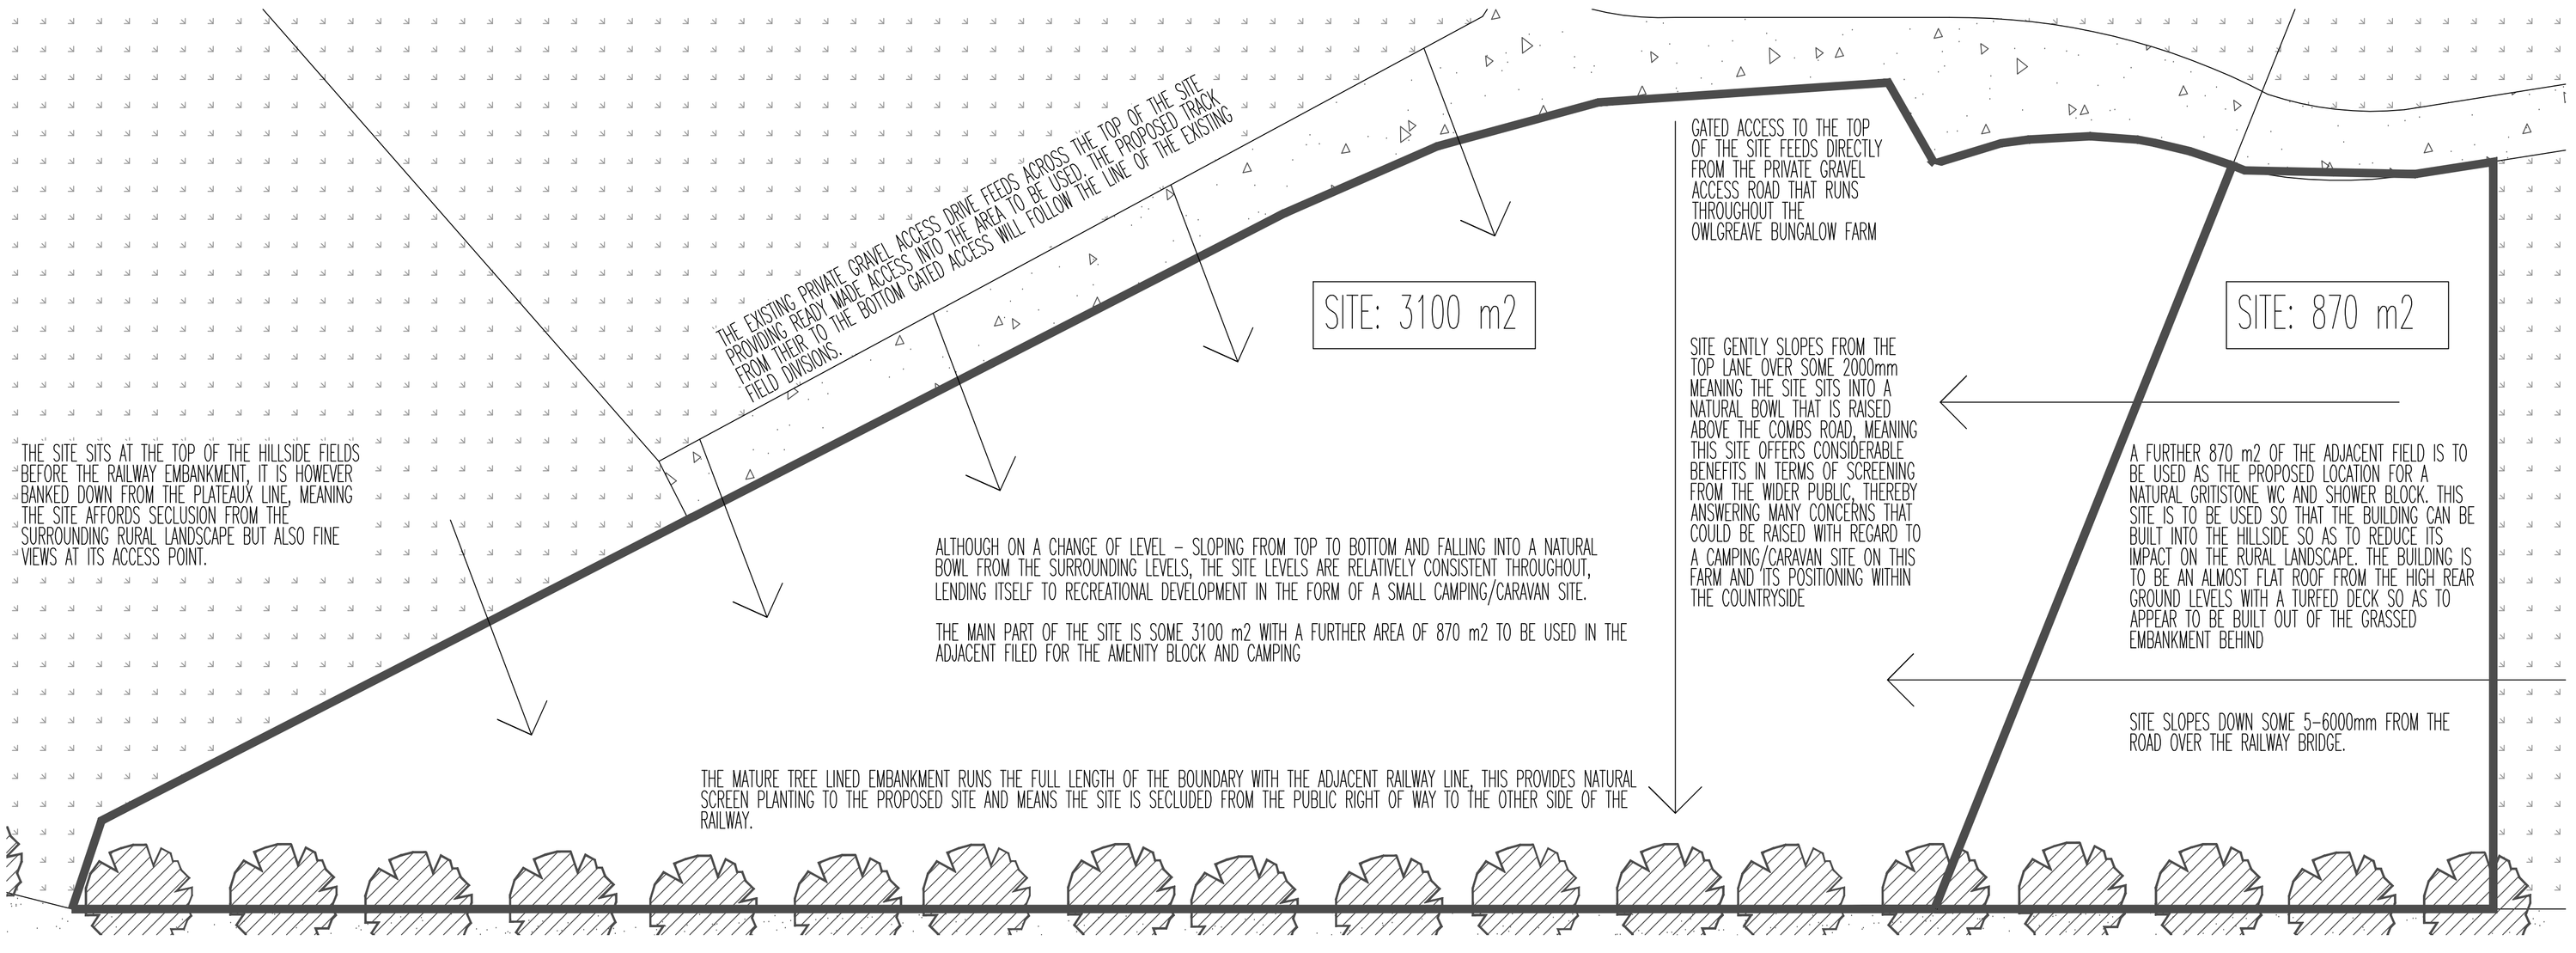

THE SITE SLOPES DOWN FROM THE LANE TO THE TOP OF THE BY SOME 5-6000mm. THESE NATURAL CONTOURS AND SIGNIFICANT TREE LINE TO THE RAILWAY SIDE MEANS THE SITE IS NATURALLY SCREENED



THE SITE SLOPES GENTLY 2000mm DOWN FROM THE FEEDER LANE, WHICH IN TURN IS SOME 8000mm ABOVE THE COMBS ROAD BELOW, MEANING THE SITE CANNOT BE SEEN FROM THE MAIN ROAD OR FURTHER AFIELD



THE SITE SLOPES DOWN FROM THE LANE TO THE TOP OF THE BY SOME 5-6000mm. THESE NATURAL CONTOURS AND SIGNIFICANT TREE LINE TO THE RAILWAY SIDE MEANS THE SITE IS NATURALLY SCREENED





OWLGREAVE BUNGALOW FARM

REVISIONS:

SURVEY DRAWINGS
COMBS, CHAPEL-EN-LE-FRITH
OWLGREAVE BUNGALOW

SCALE: 1:500 | CHECKED: AJS
DATE: FEB'12 | DRAWN: AJS

©THIS DRAWING AND THE BUILDING WORKS DEPICTED ARE THE COPYRIGHT OF AJS ARCHITECTURE AND MAY NOT BE REPRODUCED OR AMENDED EXCEPT BY WRITTEN PERMISSION. NO LIABILITY WILL BE ACCEPTED FOR AMENDMENTS MADE BY OTHER PERSONS.
DO NOT SCALE THIS DRAWING, USE FIGURED DIMENSIONS ONLY, IF IN DOUBT ASK.

A.J.S ARCHITECTURE
32 carr road.
buxton.
derbyshire.
sk17 6wf.
h: 01298 26062
m: 07794 400237

DRAWING No: SURVEY 01

B REGS COMPLIANT