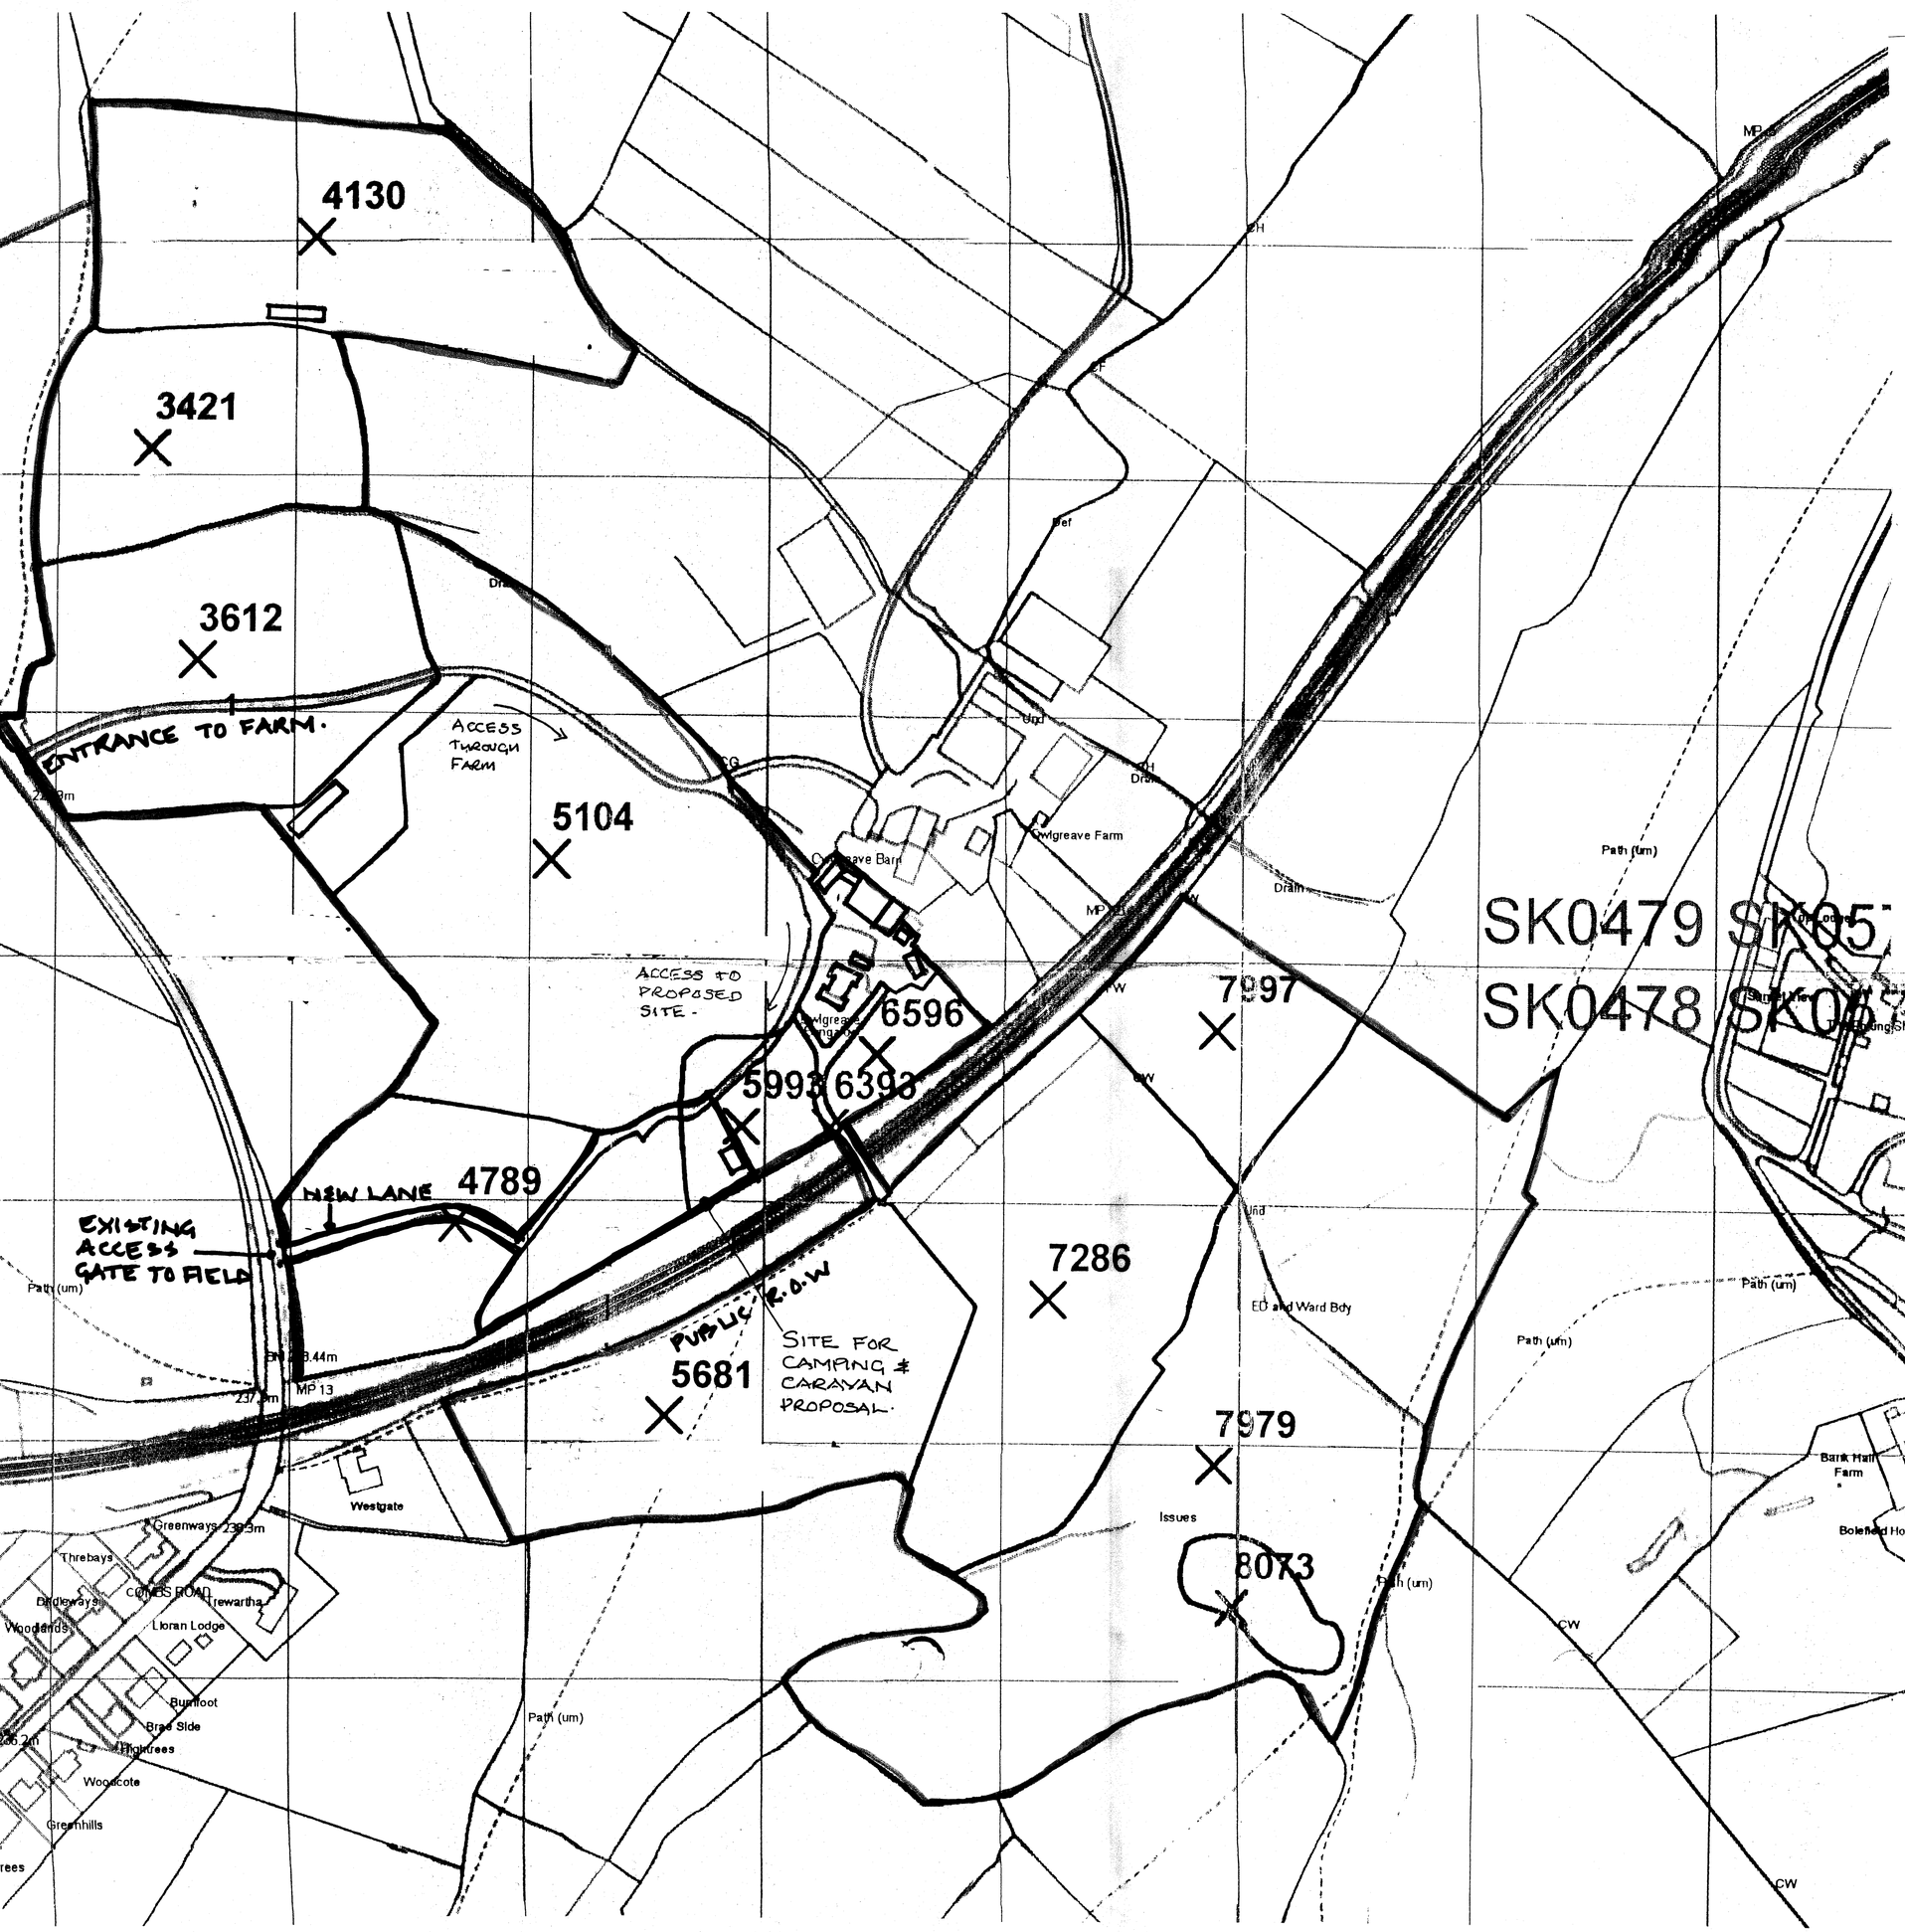

HPK/2012/0387

HIGH PEAK BOROUGH COUNCIL
GLOSSOP SITE
RECEIVED
4 JUL 2012
FILE REF
REPLY REQUIRED

A.J.S ARCHITECTURE



32 CARR ROAD, BUXTON, SK17 6WF
TEL: 01298 26062

OWLGREAVE BUNGALOW FARM
COMBS, CHAPEL-EN-LE-FRITH

SITE LOCATION PLAN 1:1250

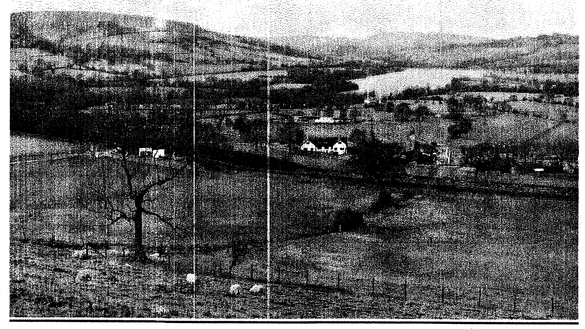

N