


AS PART OF OUR PROPOSALS FOR OWLGREAVE FARM, WE HAVE RECENTLY SUBMITTED AN APPLICATION TO HIGH PEAK FOR A SMALL CAMPING AND CARAVAN SITE TOWARDS THE TOP OF THE FARM ADJACENT TO THE RAILWAY LINE.

WE ARE ONLY LOOKING TO ACCOMMODATE 8 CARAVANS AND 10 TENTS ON A SEASONAL BASIS. WE WOULD VERY MUCH LIKE TO SEE THE APPLICATION AS A MEANS OF BOOSTING RURAL TOURISM AND, IN ITS OWN SMALL WAY, THE ECONOMY OF THE VILLAGE AND FURTHER AFIELD. WE FEEL THIS APPLICATION COULD BENEFIT THE PEOPLE WITHIN OUR COMMUNITY AND HAS A LOT TO OFFER BOTH VISITORS AND THE RESIDENTS OF OUR VILLAGE WITH LITTLE OR NO IMPACT ON THE RURAL LANDSCAPE AND THE WAY IN WHICH OWLGREAVE FARM IS LOOKED AT FROM WITHIN THE VALLEY. (WE ARE ALSO LOOKING AT FURTHER MEASURES TO TIDY UP OUR FARM THROUGH ANOTHER APPLICATION WITH HIGH PEAK BOROUGH COUNCIL)

ALTHOUGH THIS IS AN APPLICATION THAT WE WOULD LIKE TO BE SEEN IN A POSITIVE LIGHT, AND AS SUCH BE SUPPORTED BY OUR NEIGHBOURS, WE DO UNDERSTAND THAT OUR COMMUNITY MAY WISH TO MAKE COMMENT ON THE SCHEME AND WE WOULD WELCOME YOUR FEEDBACK AND ARE HAPPY TO ANSWER ANY CONCERNS YOU MAY HAVE, DURING THE APPLICATION PROCESS WITH THE AUTHORITY.

PLEASE FEEL FREE TO CONTACT EITHER IAN BARRATT (OWNER) ON 01298 814617 or 07968 889045 or ANDY SMITH (ARCHITECT) ON 01298 26062 or 07794 400237

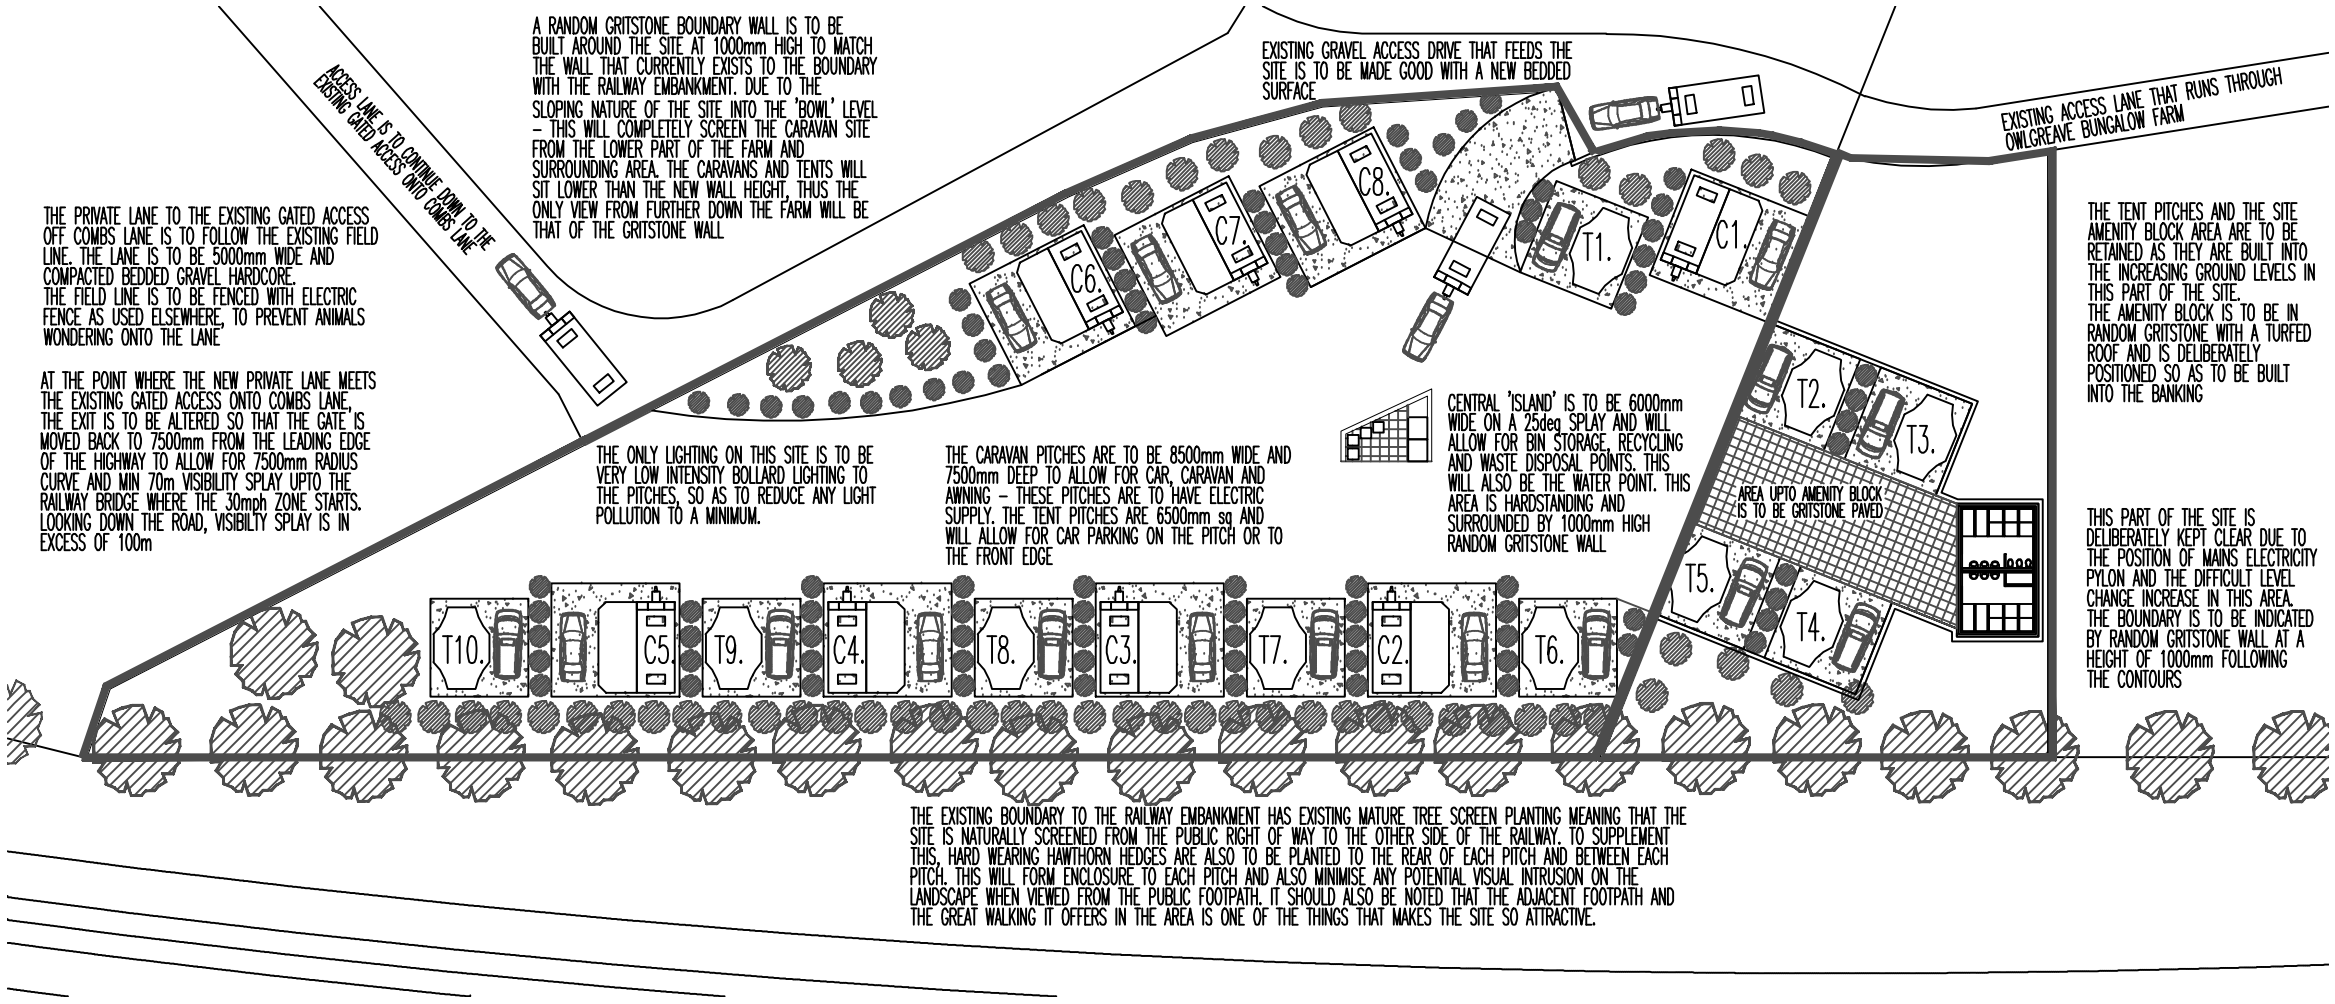



THE BUNGALOW, OWLGREAVE

DWG: CAMPING & CARAVAN SITE
THE BUNGALOW, OWLGREAVE FARM
COMBS RD, COMBS

REVISIONS:

1:500	CHECKED:
DATE: FEB'12	DRAWN:

©THIS DRAWING AND THE BUILDING WORKS DEPICTED ARE THE COPYRIGHT OF AJS ARCHITECTURE AND MAY NOT BE REPRODUCED OR AMENDED EXCEPT BY WRITTEN PERMISSION. NO LIABILITY WILL BE ACCEPTED FOR AMENDMENTS MADE BY OTHER PERSONS. - DO NOT SCALE OFF DRAWING, CONFIRM ALL DIMS ON SITE

A.J.S ARCHITECTURE
32 carr road.
buxton.
derbyshire.
sk17 6wf.
h: 01298 26062
m: 07794 400237



SITE PLAN

OWLGREAVE FARM