Do not scale off this drawing. All dimensions to be checked on site prior to manufacture and construction. This drawing is the property of Harrison Ince Partnership and should not be reproduced without permission.
All discrepancies to be brought to the attention of the architect immediately.
This drawing to be read in conjunction with the specification / bill of quantities and related drawings.

REVISIONS

–	FIRST ISSUE	30.05.12	SS



North Elevation — det 1 / -

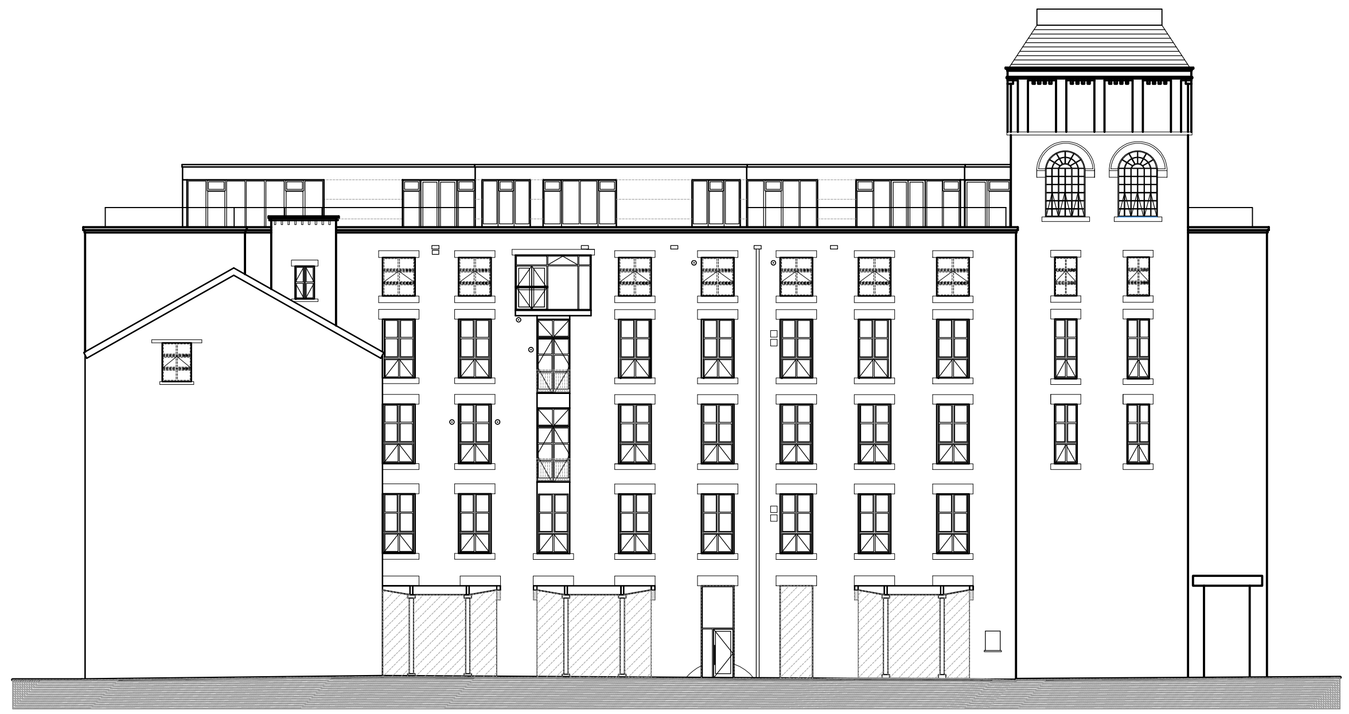

East Elevation — det 2 / -

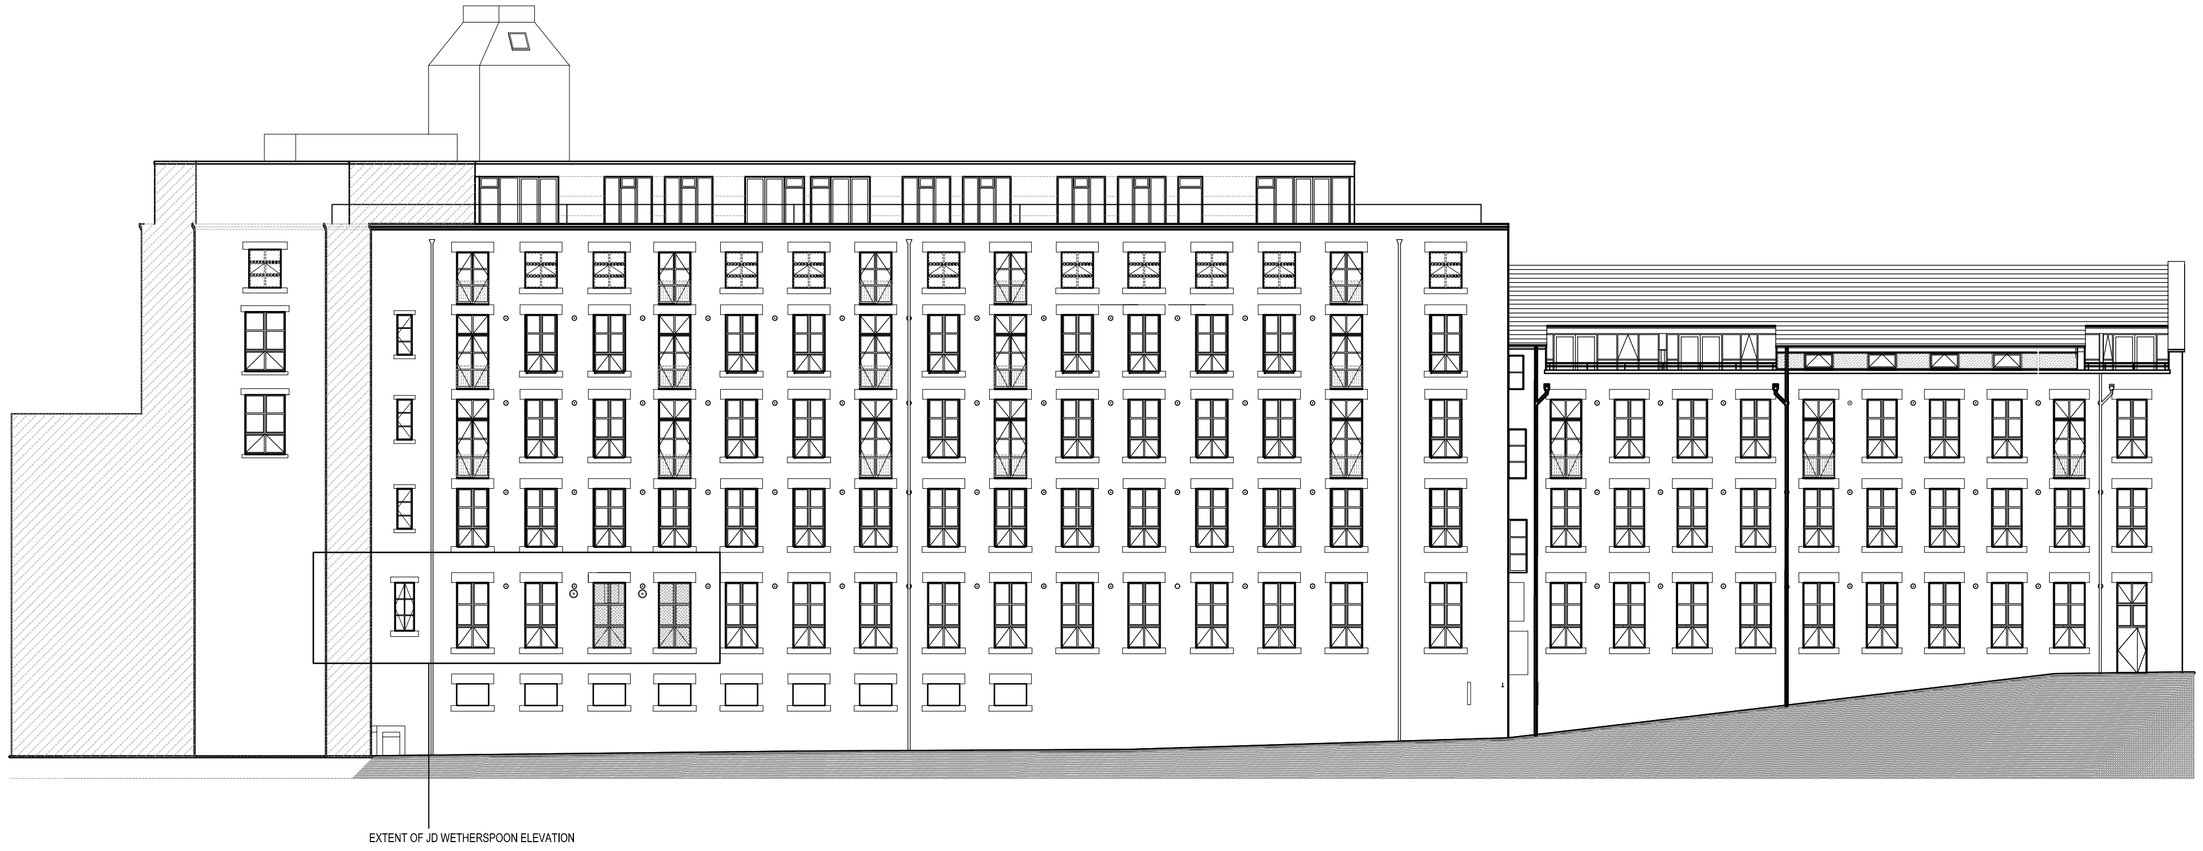

South Elevation — det 3 / -



West Elevation — det 4 / -

HARRISON INCE ARCHITECTS INTERIOR DESIGNERS

2, Jordan Street, Knott Mill
Manchester M15 6PY
Tel: 0161 236 3650
Fax: 0161 236 9997
E Mail: ss@harrison-ince.co.uk

client: JD WETHERSPOONPLC

project: REDEVELOPMENT, VICTORIA STREET GLOSSOP, SK13 8AZ

title: EXISTING ELEVATION

date	MAY 2012	scale	1:100@ A1
job no.	JD309	drwg. no.	AS02
drawn	SS	checked	