Do not scale off this drawing. All dimensions to be checked on site prior to manufacture and construction. This drawing is the property of Harrison Ince Partnership and should not be reproduced without permission.
All discrepancies to be brought to the attention of the architect immediately.
This drawing to be read in conjunction with the specification / bill of quantities and related drawings.

REVISIONS

–	FIRST ISSUE	08.05.12	SS

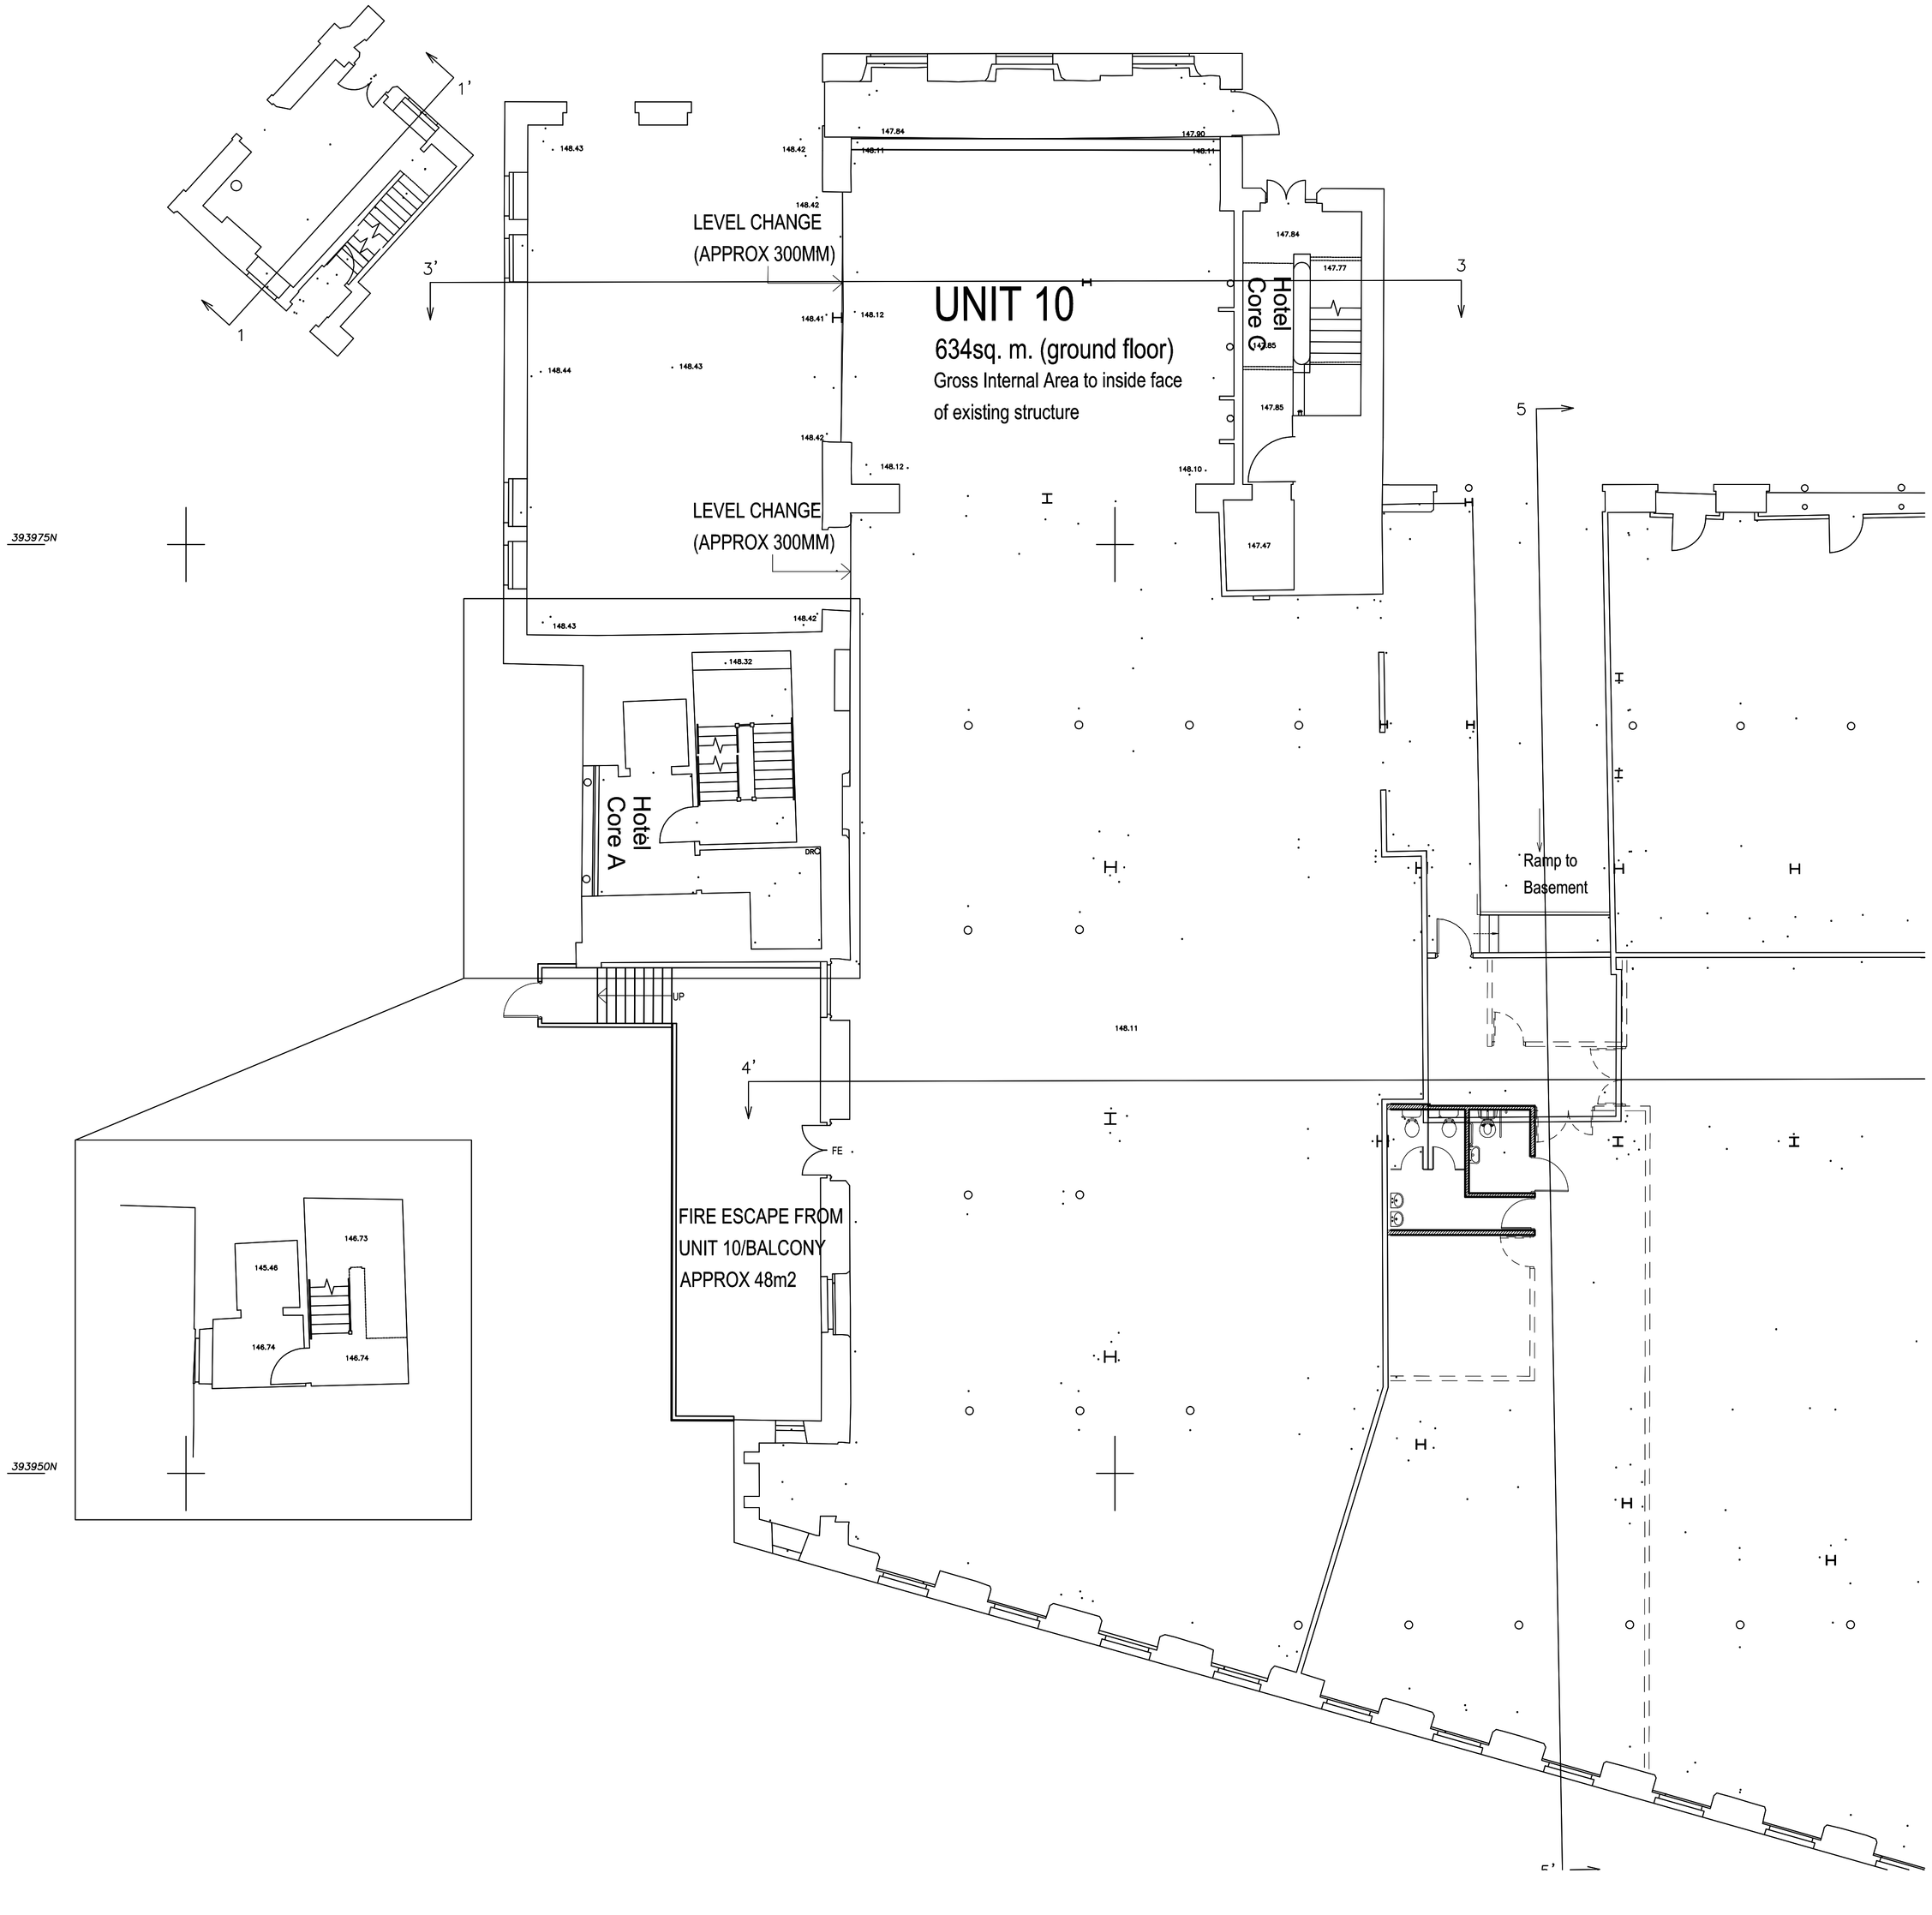

HARRISON INCE
ARCHITECTS INTERIOR DESIGNERS

2, Jordan Street, Knott Mill
Manchester M15 4PY
Tel: 0161 236 3600
Fax: 0161 236 9997
E Mail: con@harrison-ince.co.uk

client: JD WETHERSPOONPLC

project: REDEVELOPMENT, VICTORIA STREET GLOSSOP, SK13 8AZ

title: EXISTING PLAN

date	MAY 2012	scale	1:100@ A1
job no.	JD309	drwg. no.	AS01
drawn	SS	checked	