Do not scale off this drawing. All dimensions to be checked on site prior to manufacture and construction. This drawing is the property of Harrison Ince Partnership and should not be reproduced without permission.
All discrepancies to be brought to the attention of the architect immediately.
This drawing to be read in conjunction with the specification / bill of quantities and related drawings.

REVISIONS

Rev A	Drawing revised to landlords latest drawing	05.05.11	
Rev B	Entrance area revised	06:05:11	
Rev C	Main entrance doors changed to open inward.	11.06.12	PT

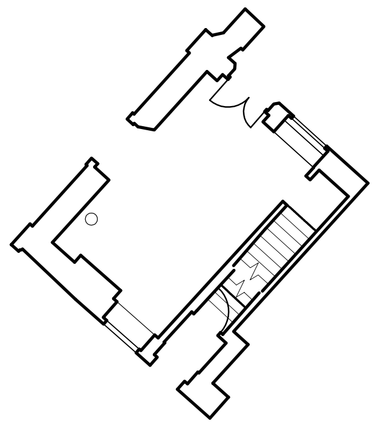

LEVEL CHANGE
(APPROX 300MM)

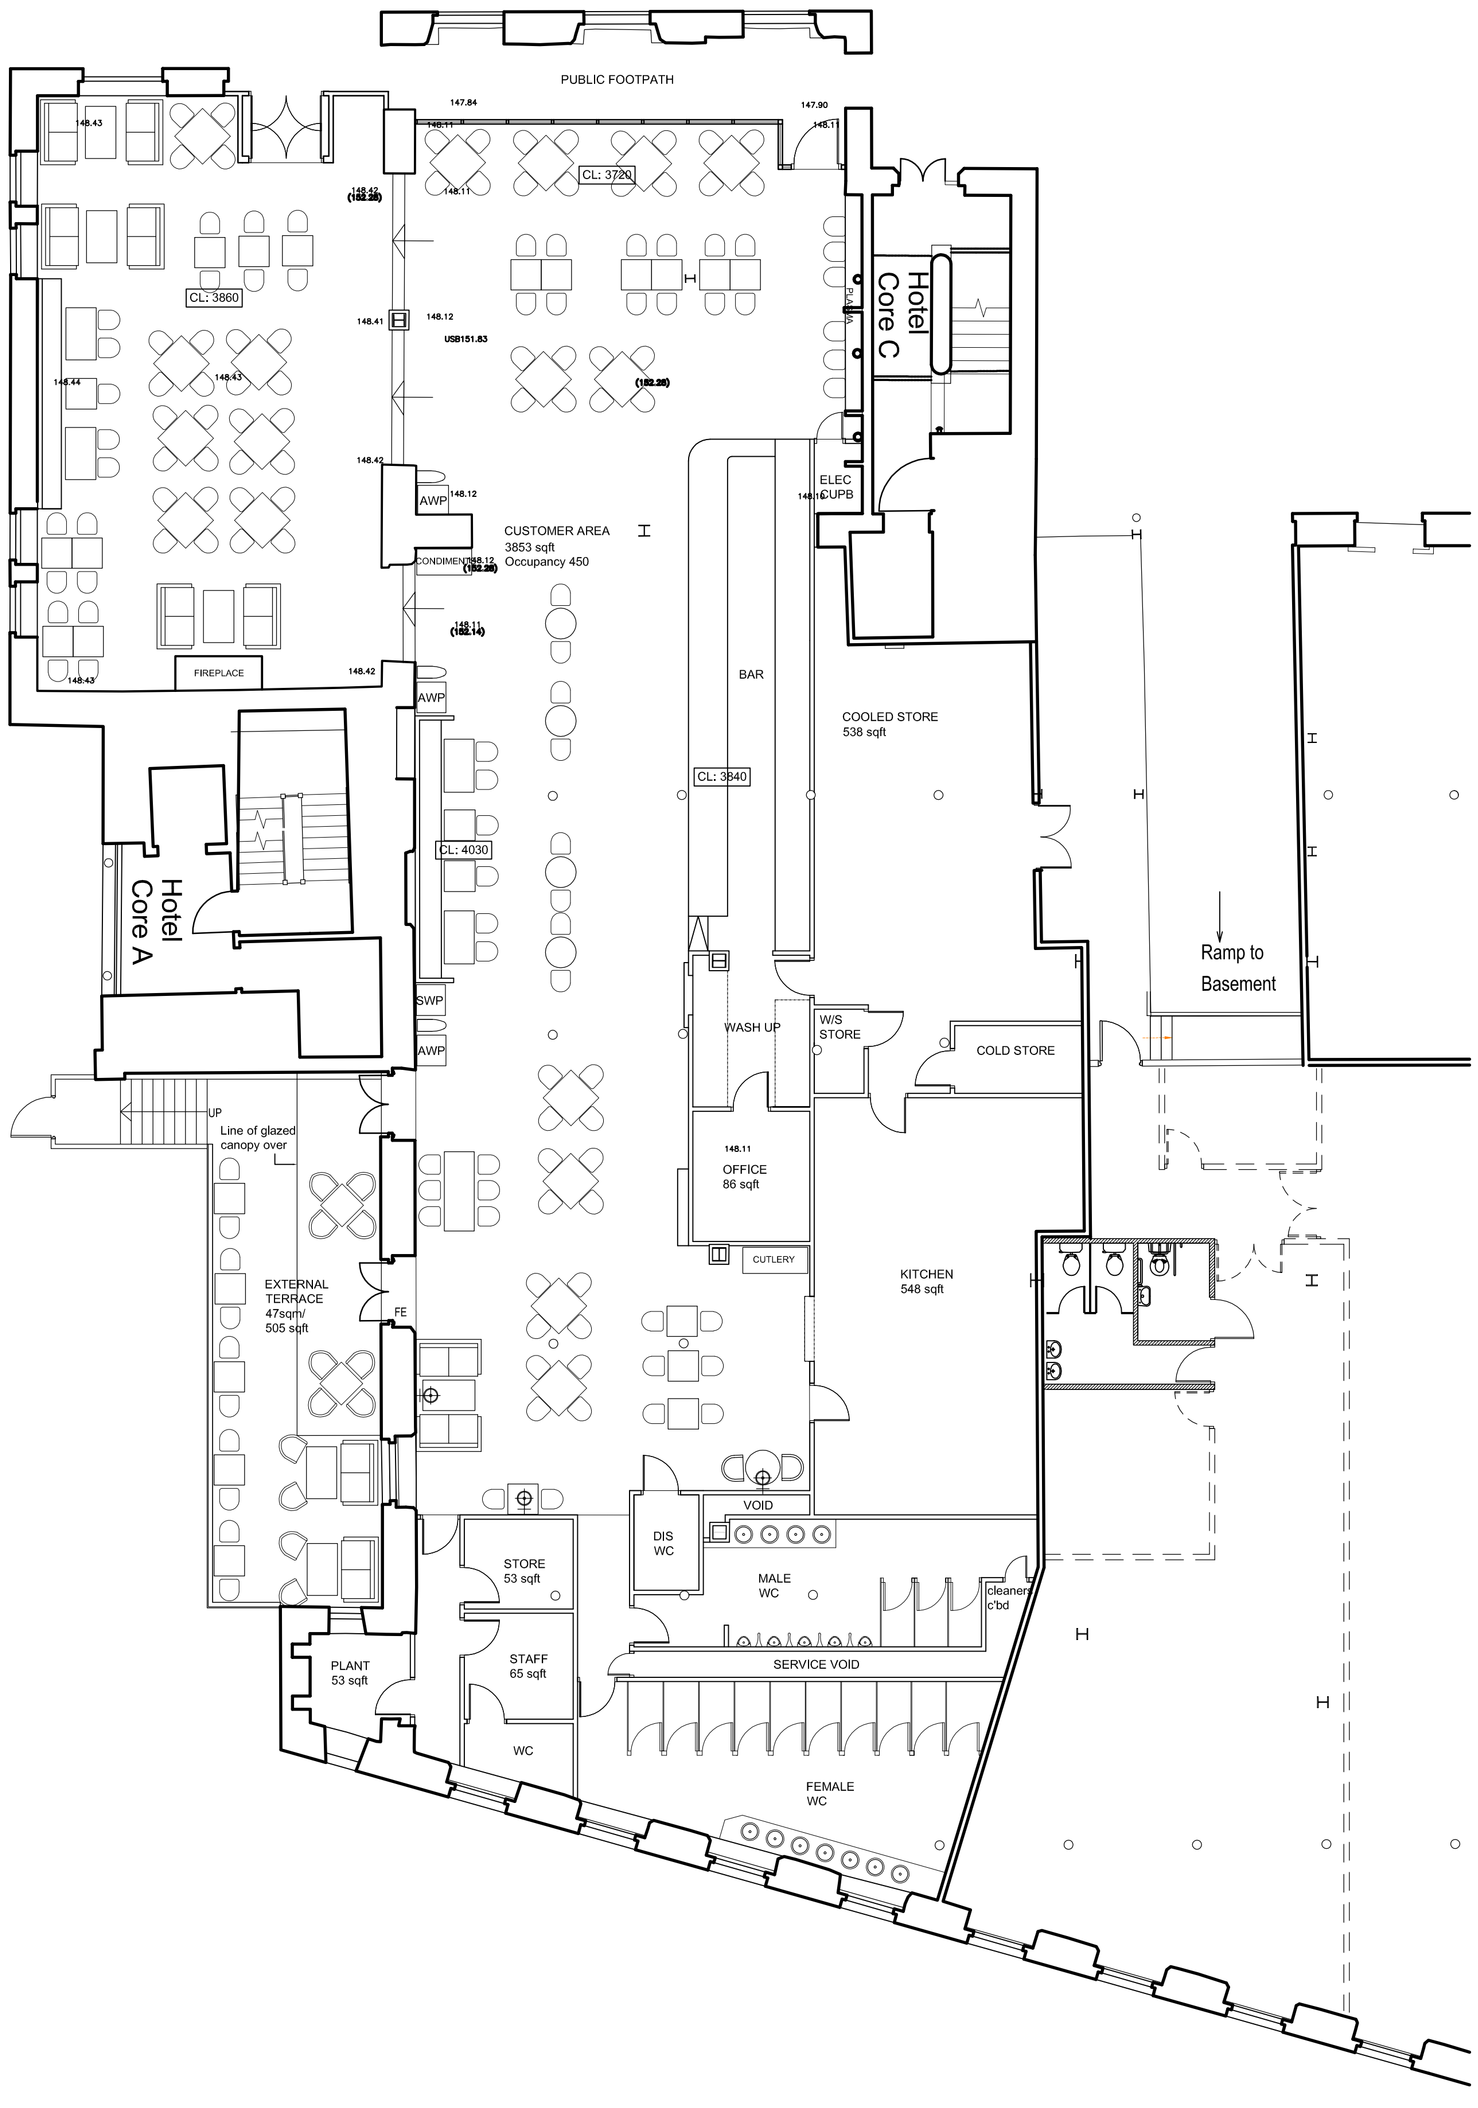

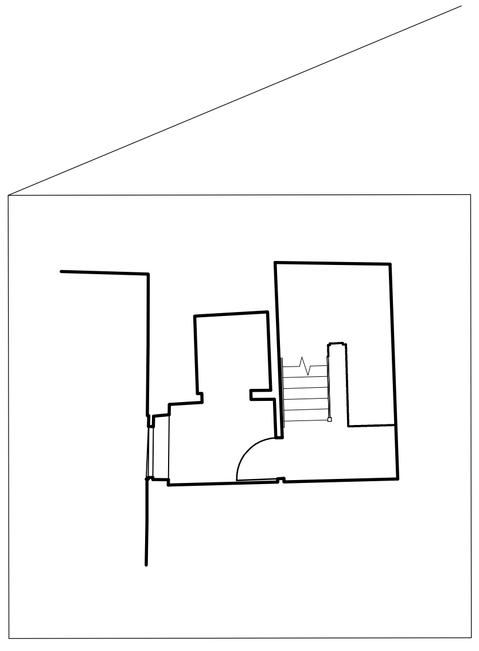

HARRISON INCE — ARCHITECTS INTERIOR DESIGNERS

client: JD WETHERSPOONPLC

project: REDEVELOPMENT, VICTORIA STREET
GLOSSOP, SK13 8AZ

title: PROPOSED PLAN

date	JAN 11	scale	1:100@ A1
job no.	JD309	drwg. no.	AL01 REV C
drawn	LM	checked	

2, Jordan Street, Knott Mill
Manchester M15 4PY
Tel: 0161 236 3600
Fax: 0161 236 9997
E Mail: con@harrison-ince.co.uk