PK/2012/0394

04 JUL 2012

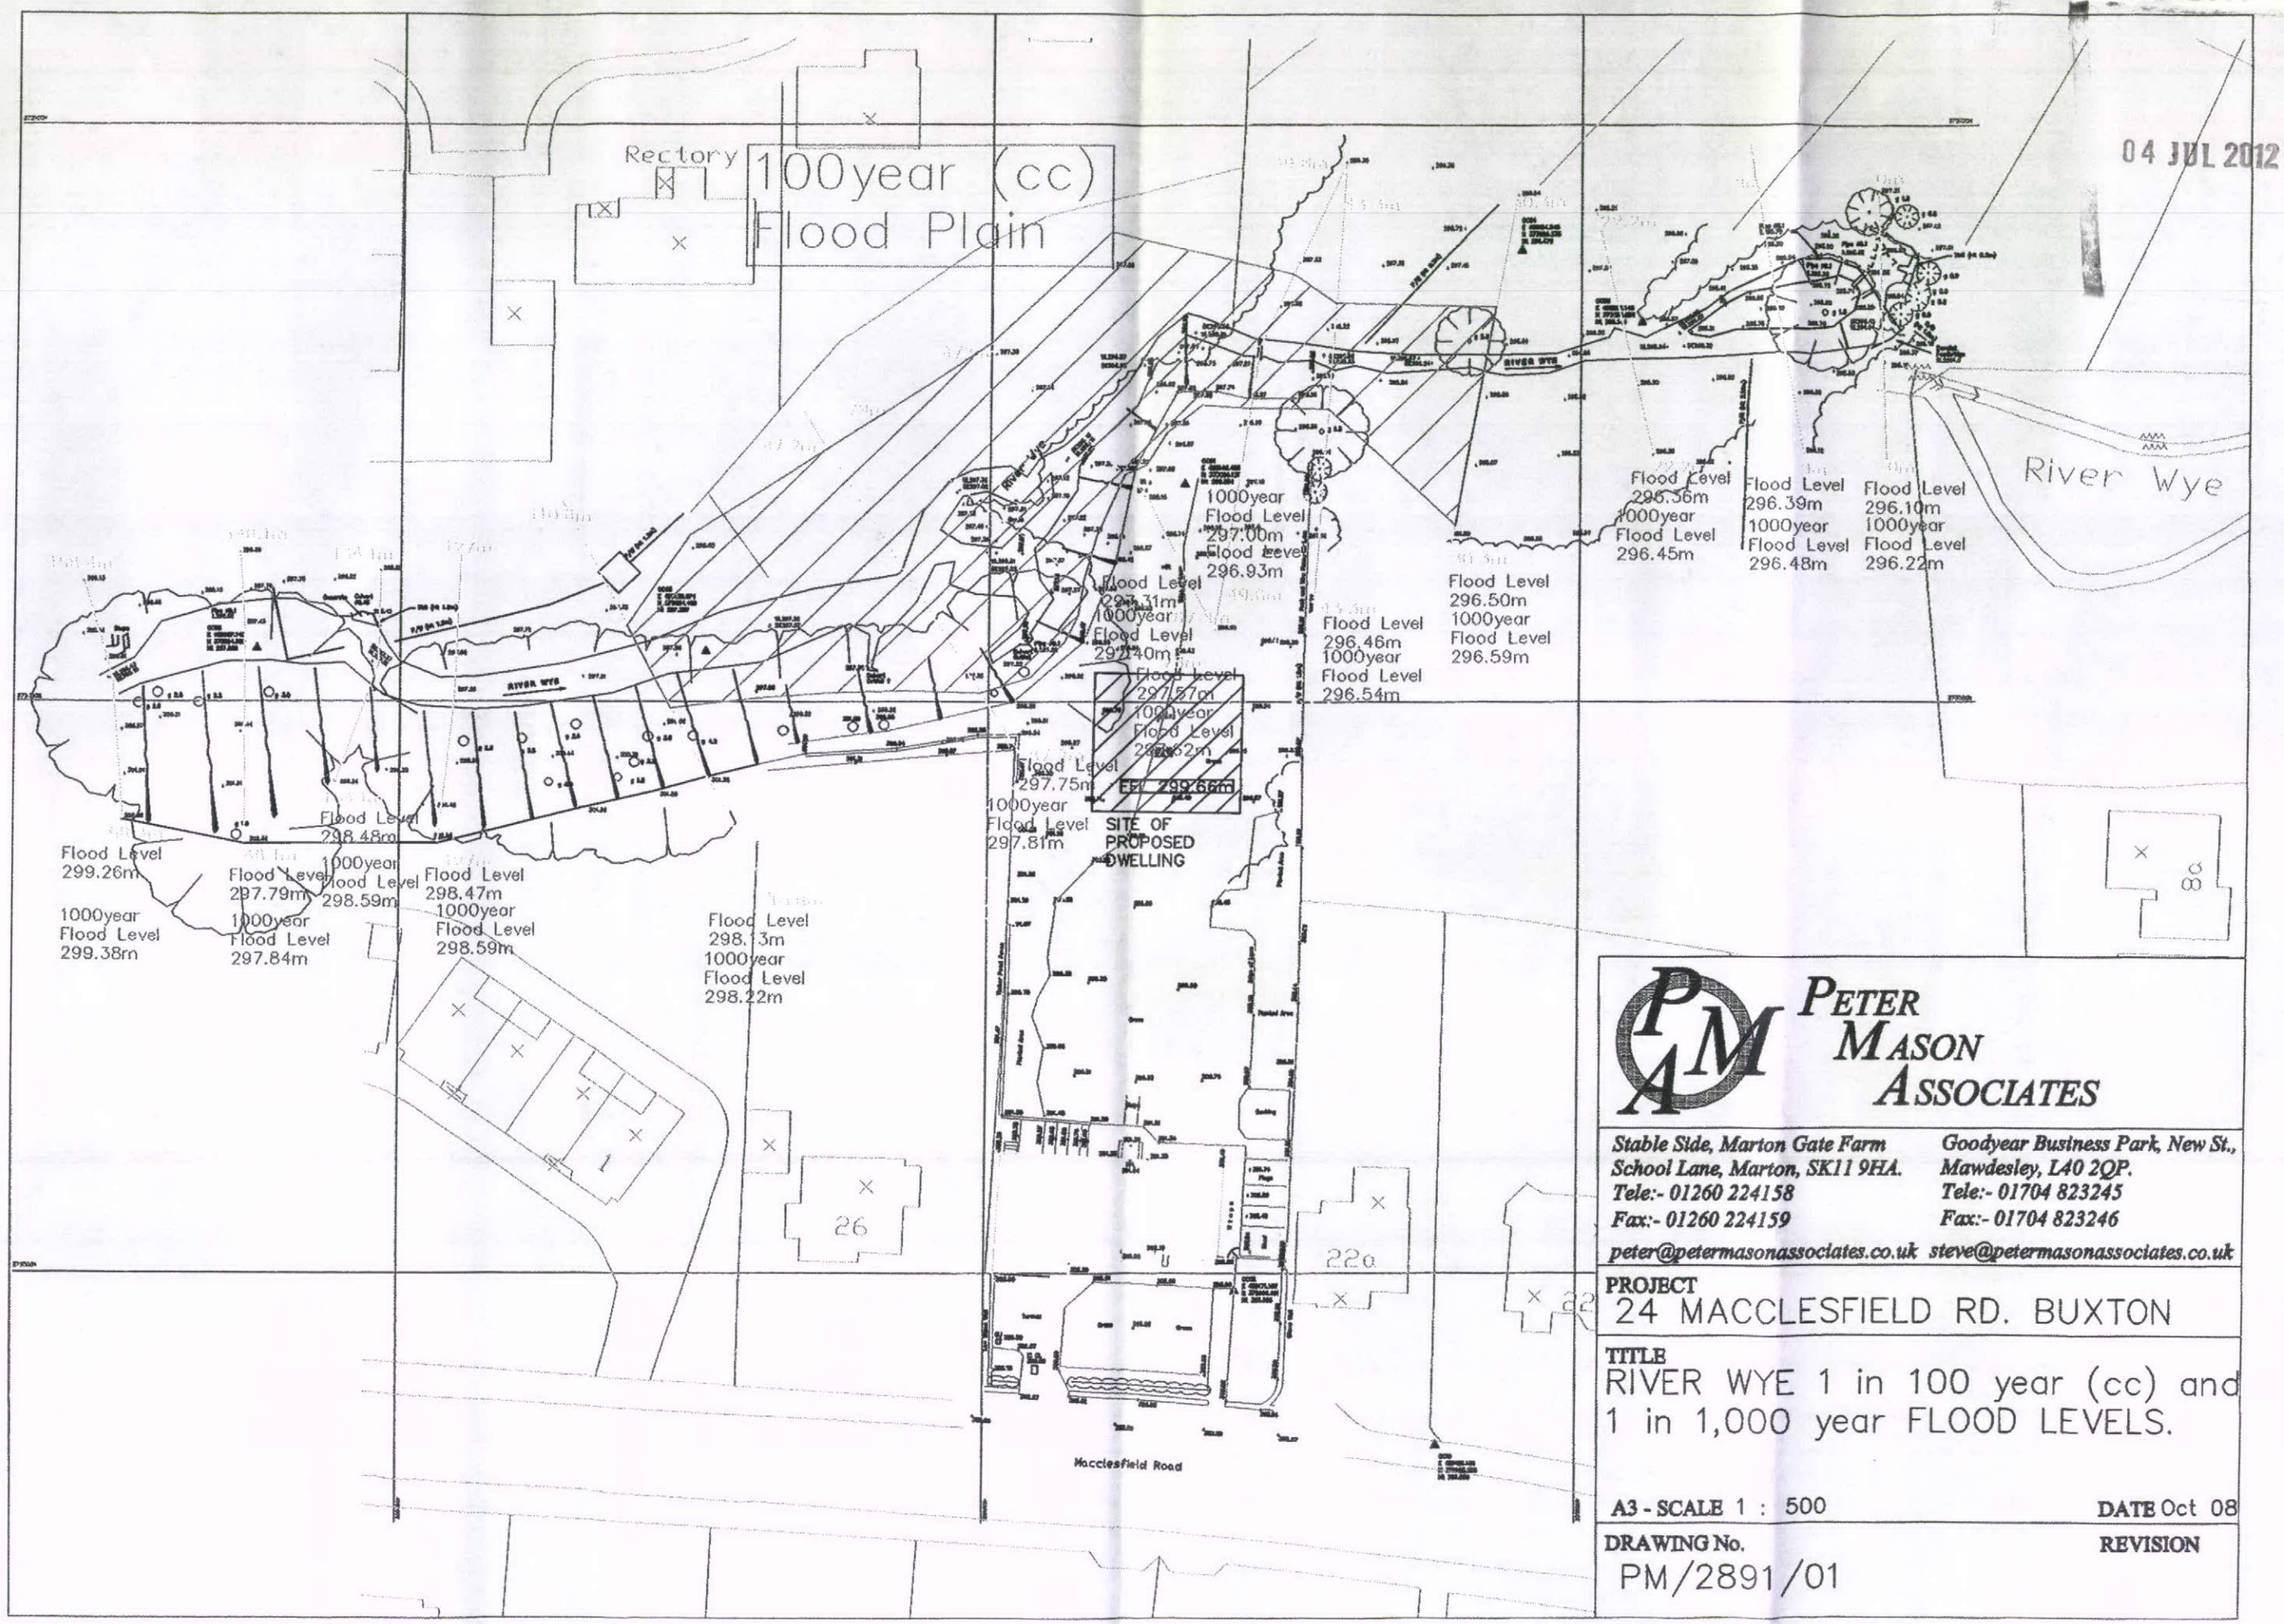

PETER MASON ASSOCIATES

Stable Side, Marton Gate Farm
School Lane, Marton, SK11 9HA.
Tele:- 01260 224158
Fax:- 01260 224159

Goodyear Business Park, New St.,
Mawdesley, L40 2QP.
Tele:- 01704 823245
Fax:- 01704 823246

peter@petermasonassociates.co.uk steve@petermasonassociates.co.uk

PROJECT
24 MACCLESFIELD RD. BUXTON

TITLE
RIVER WYE 1 in 100 year (cc) and 1 in 1,000 year FLOOD LEVELS.

A3 - SCALE 1 : 500 **DATE** Oct 08

DRAWING No. PM/2891/01 **REVISION**