
Glossop dale Furniture Project

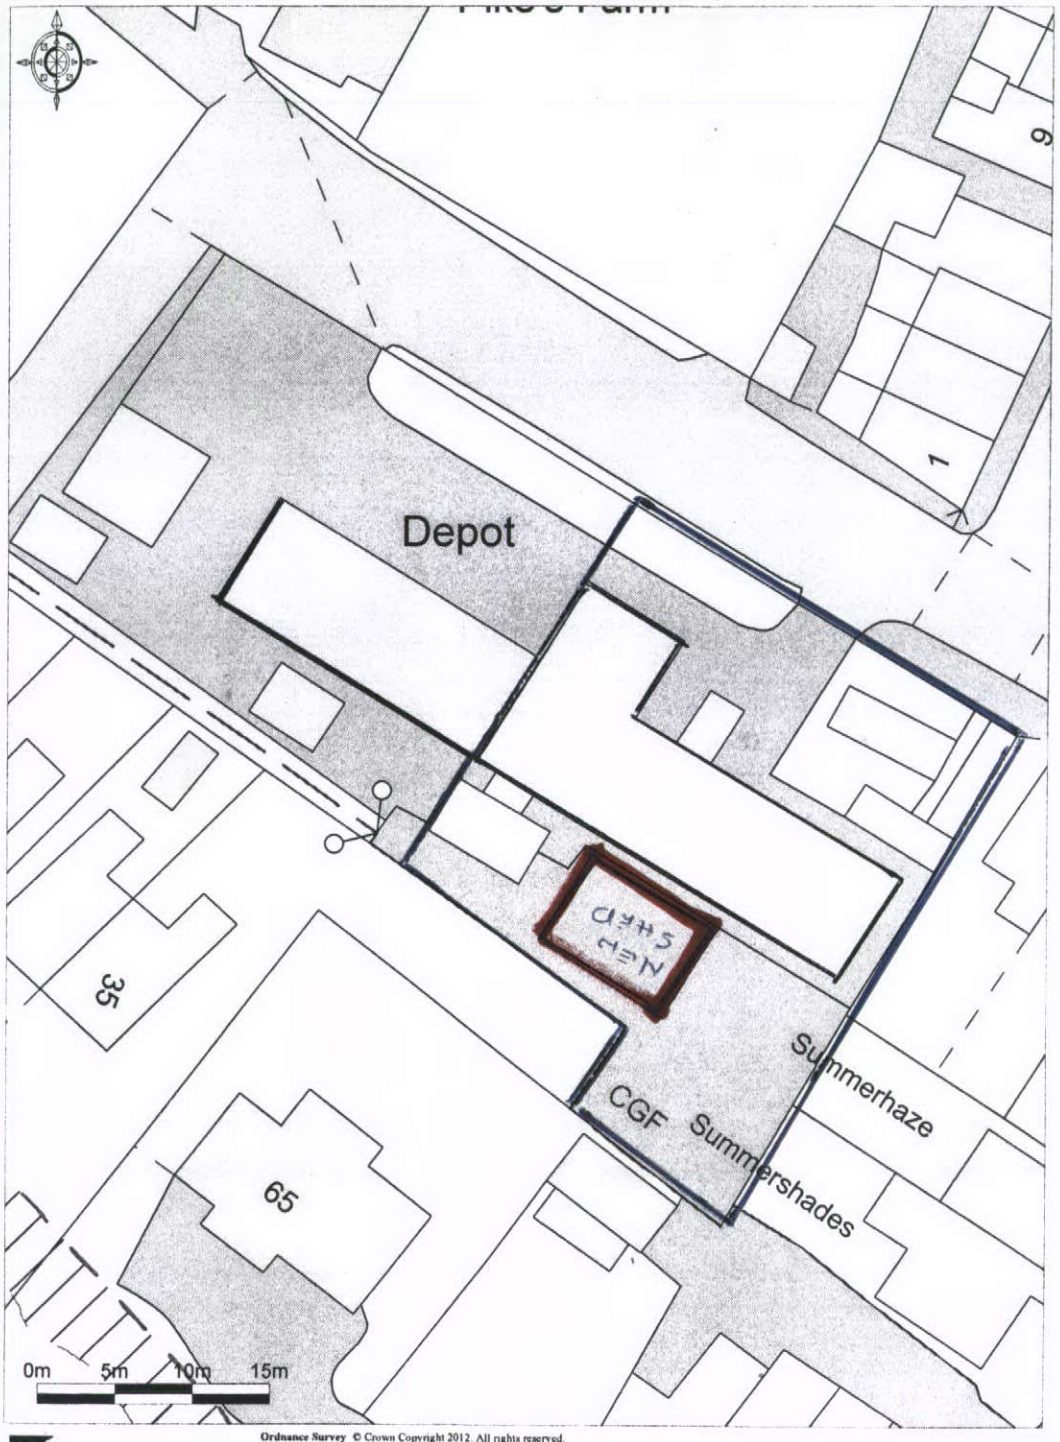

Promap®
Ordnance Survey © Crown Copyright 2012. All rights reserved.
Licence number 100020449. Plotted Scale - 1:500