
AS EXISTING



FRONT ELEVATION


REAR ELEVATION


FIRST FLOOR PLAN 1:50

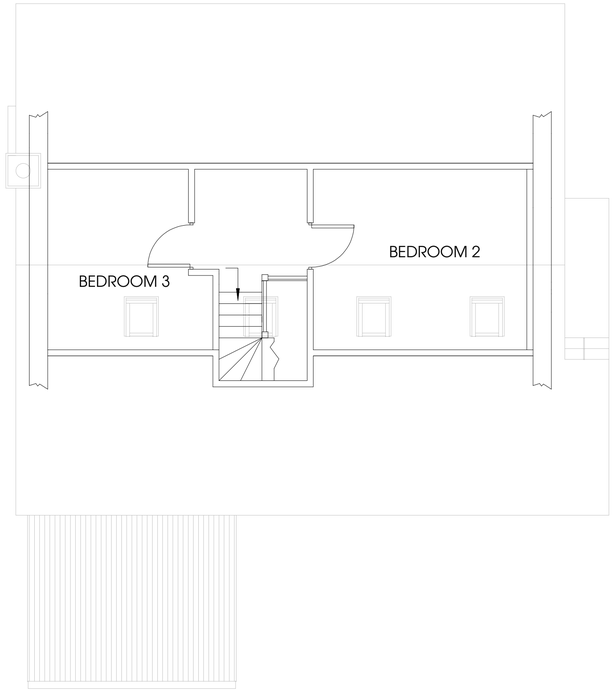

GROUND FLOOR PLAN 1:50

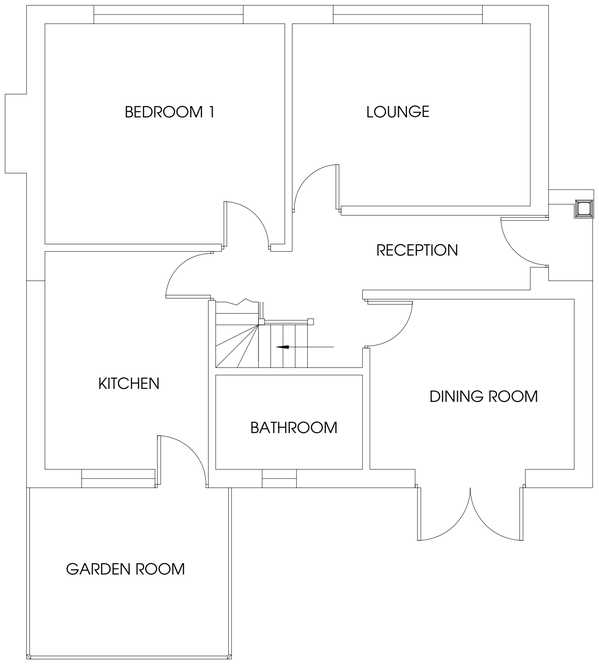

LEFT ELEVATION

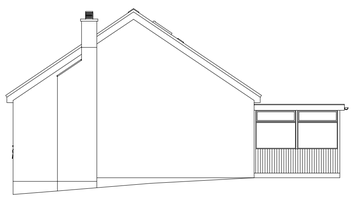


REAR ELEVATION



RIGHT ELEVATION



FRONT ELEVATION

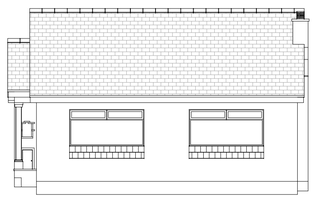

0 1 2 3 4 5 6 7 8 9 10

METRES

REVISION/ISSUE: FIRST ISSUE

PROJECT NAME AND ADDRESS:

REAR 2 STOREY EXTENSION,
REAR DORMER,
FRONT ROOF VELUX WINDOWS,
REPLACEMENT
FRONT WINDOWS

MR & MRS LOFTHOUSE
78 NORFOLK STREET
GLOSSOP
SK13

DATE: 19-06-2012

SCALE: 1:100 PAPER SIZE A1

BRIAN MACKEY DRAWING SERVICES LTD
12 A HIGH STREET
GLOSSOP
DERBYSHIRE
SK13 8DA

TEL: 01457 891397

DRAWN BY BRIAN MACKEY