

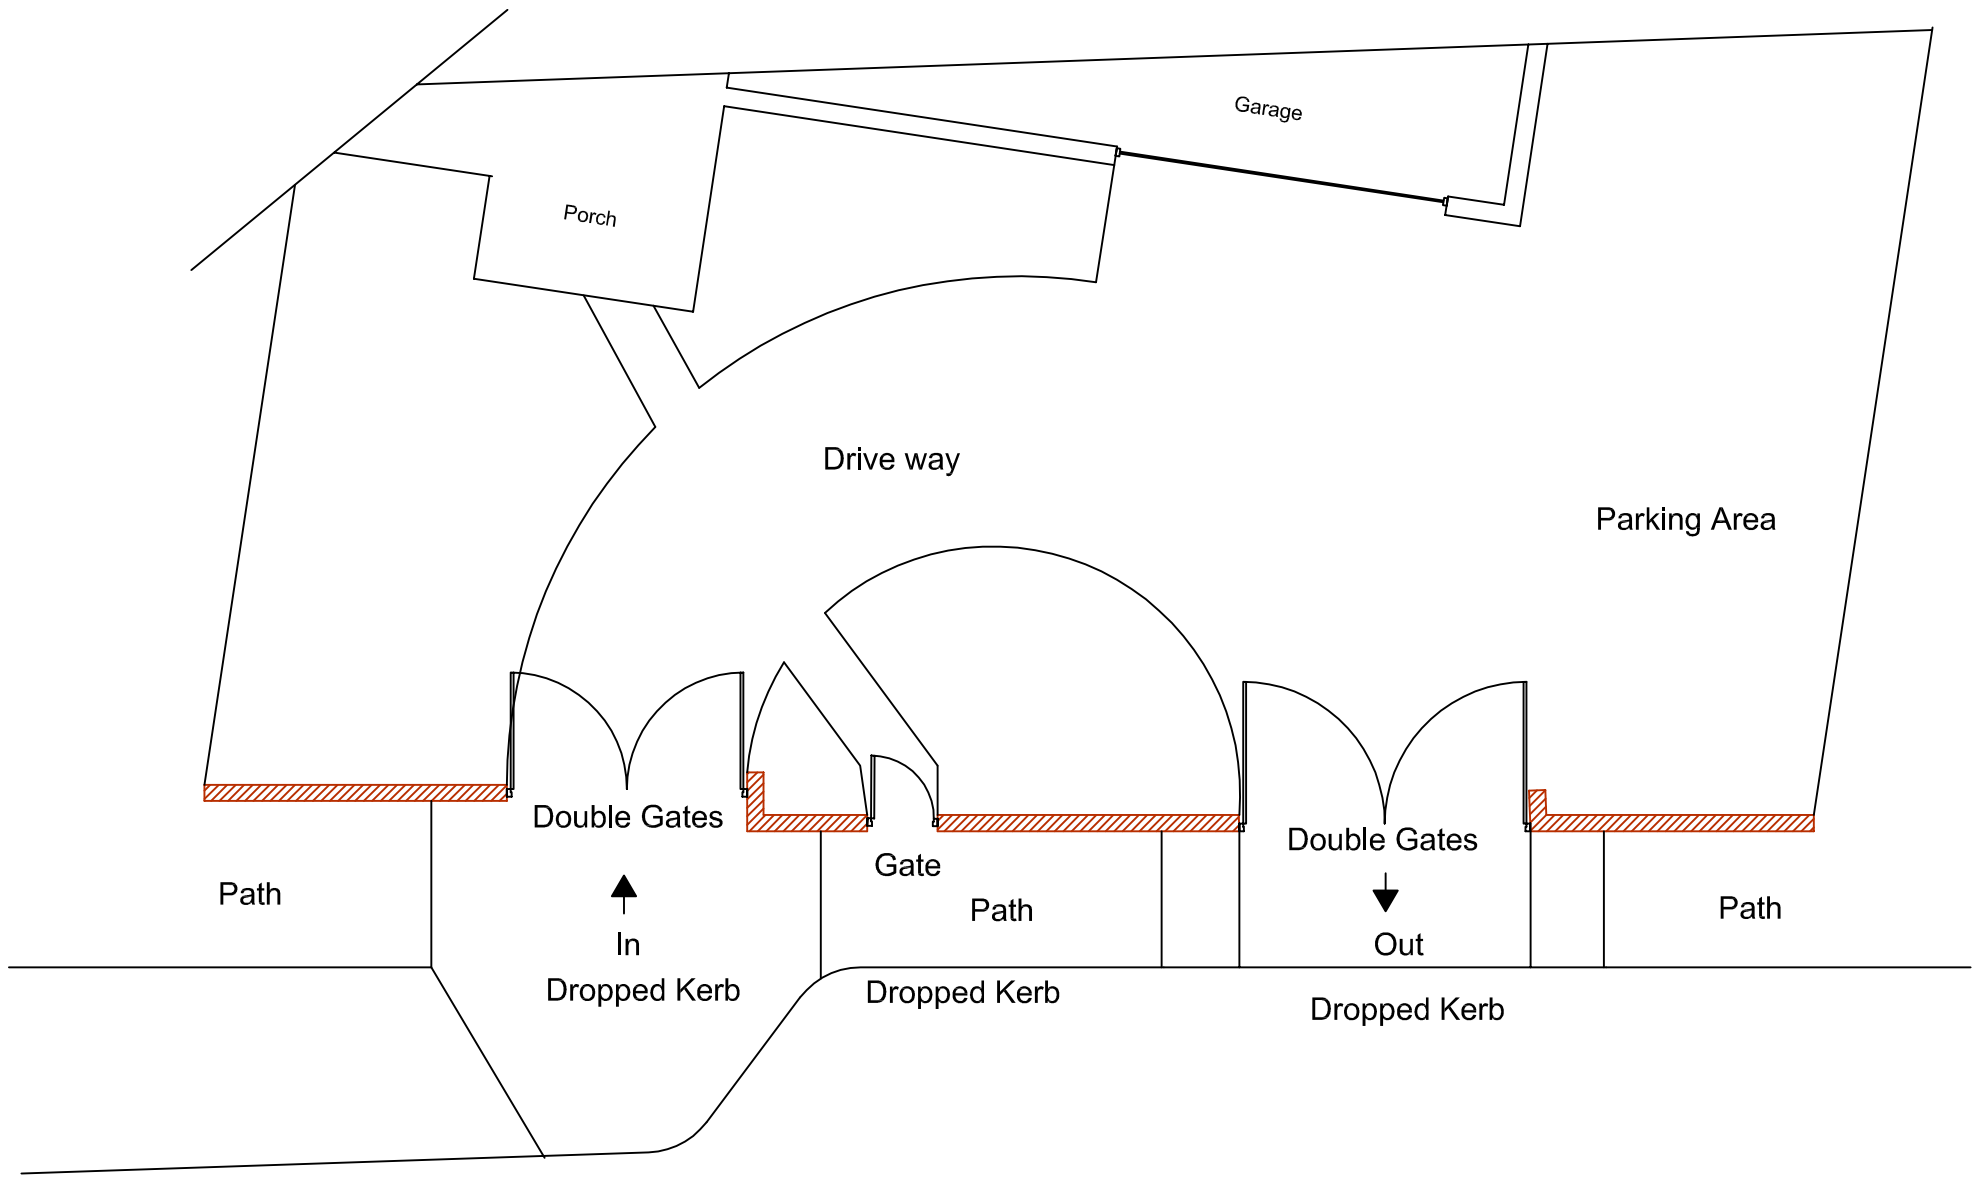


Proposed Ground Floor Plan

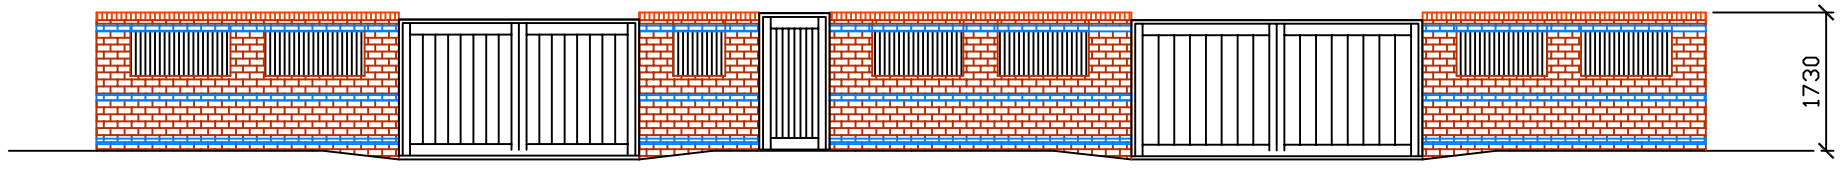

Proposed Front Elevation

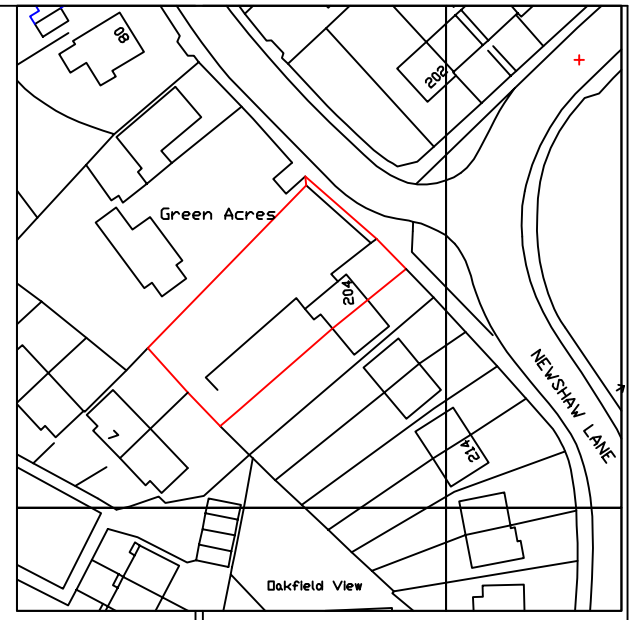

Location Plan (1:1250)

N

This drawing is protected by copyright and the information contained therein is the property of William McCall.
The drawing must not be copied and the information contained therein may not be used or disclosed without written permission of and in the manner permitted by William McCall.

Project Title :-
Proposed Front Garden Wall

Client :-
Mr A Harvey

Drwg No :-	Date :-	Rev :-
00001	"	"

Scale :-	Drawn:-	Checked :-
1:100	WMC	"

Site Address :-
204 Newshaw lane,
Hadfield,
SK13 2BD

14 Primrose Bank
Greenfield
Saddleworth
OL3 7JP
Tel: 01457 871202
wmshowa@aol.
www.william-mccall.com

A3