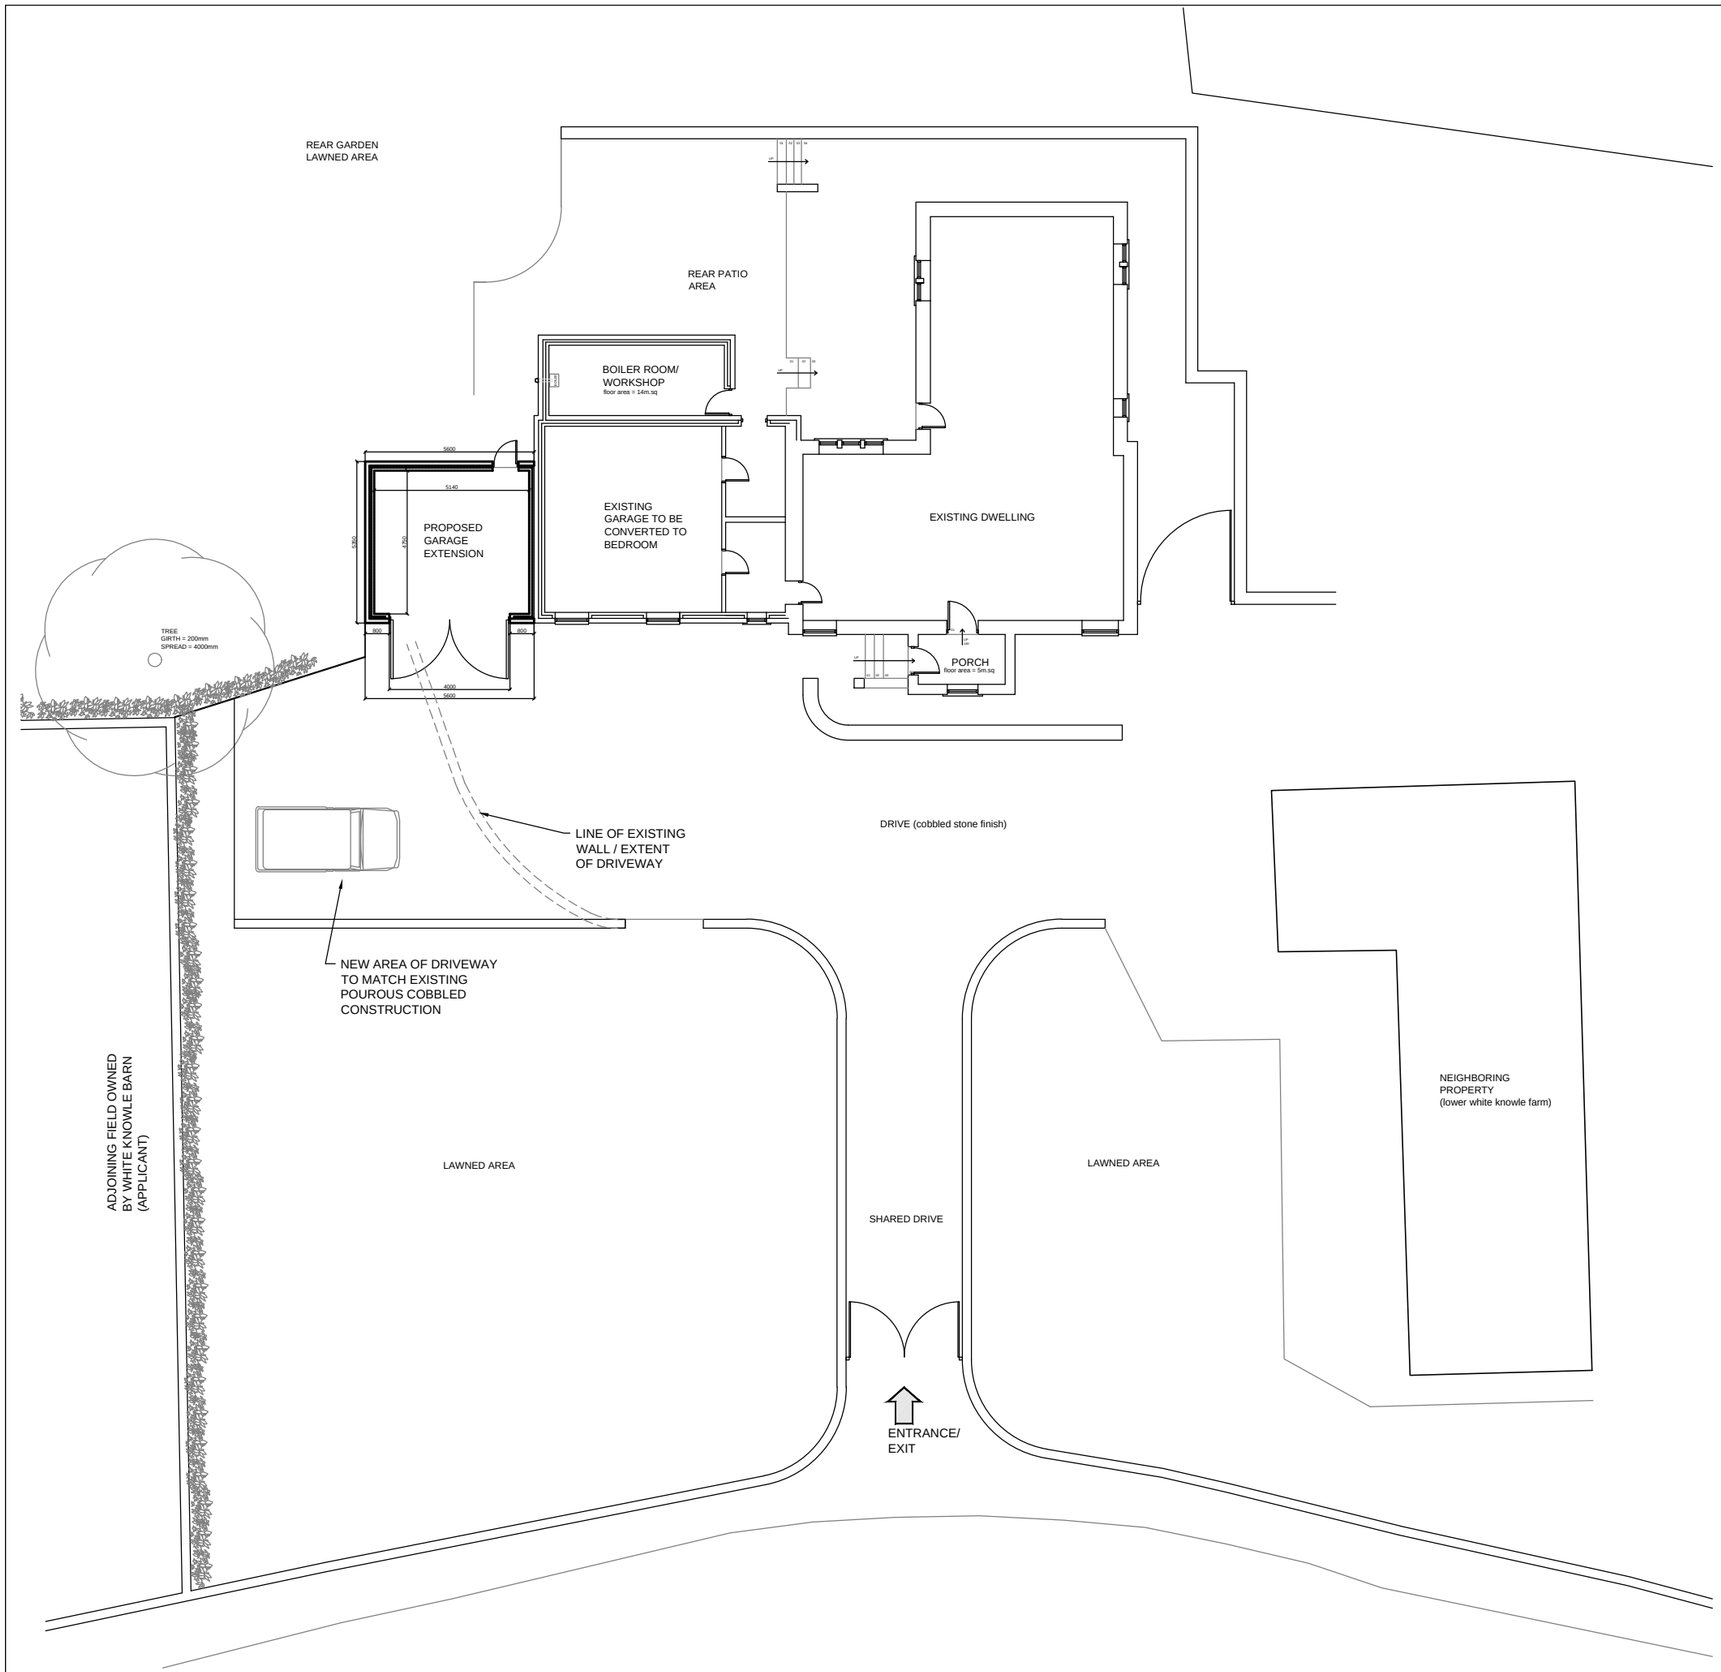

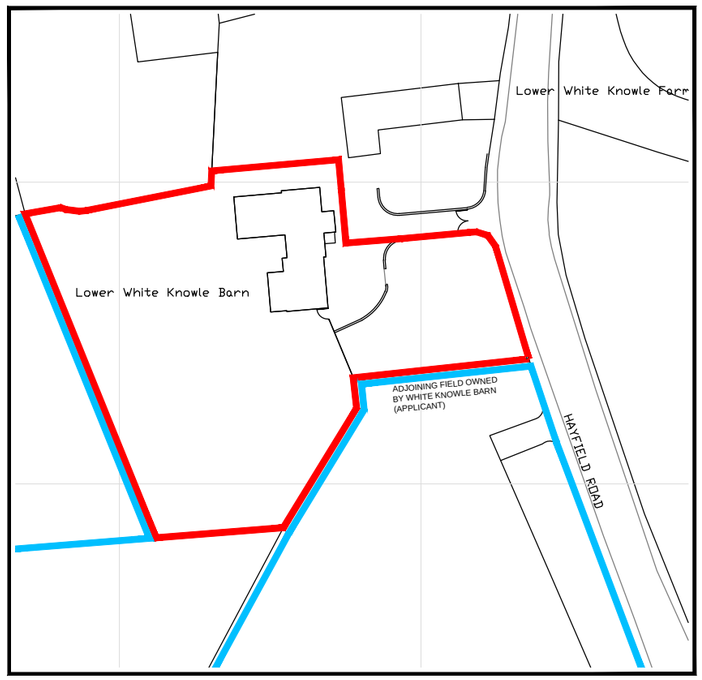

SITE PLAN (SCALE 1:500)

LOWER WHITE KNOWLE BARN

PROPOSED FLOOR PLAN
1:100