Notes

Jennings Design Associates take no responsibility for any dimensions obtained by scaling from this drawing. If no dimension is shown the recipient must ascertain the dimension specifically from the Architect or by site measurement. Supplying this drawing in digital form is solely for convenience and no reliance may be placed on digital data. All data must be checked against hard copy. Dimensions must be checked on site. Any discrepancies must be reported to the Architect immediately. This drawing is copyright of Jennings Design Associates

FRONT 1:100



SIDE 1:100



REAR 1:100

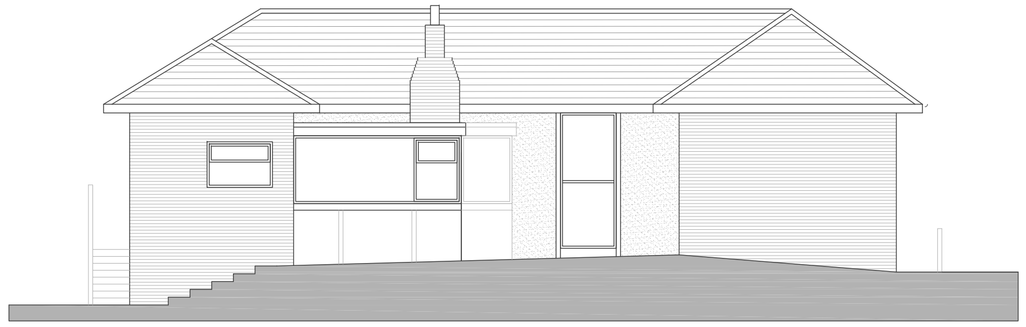

FLOOR PLAN 1:50

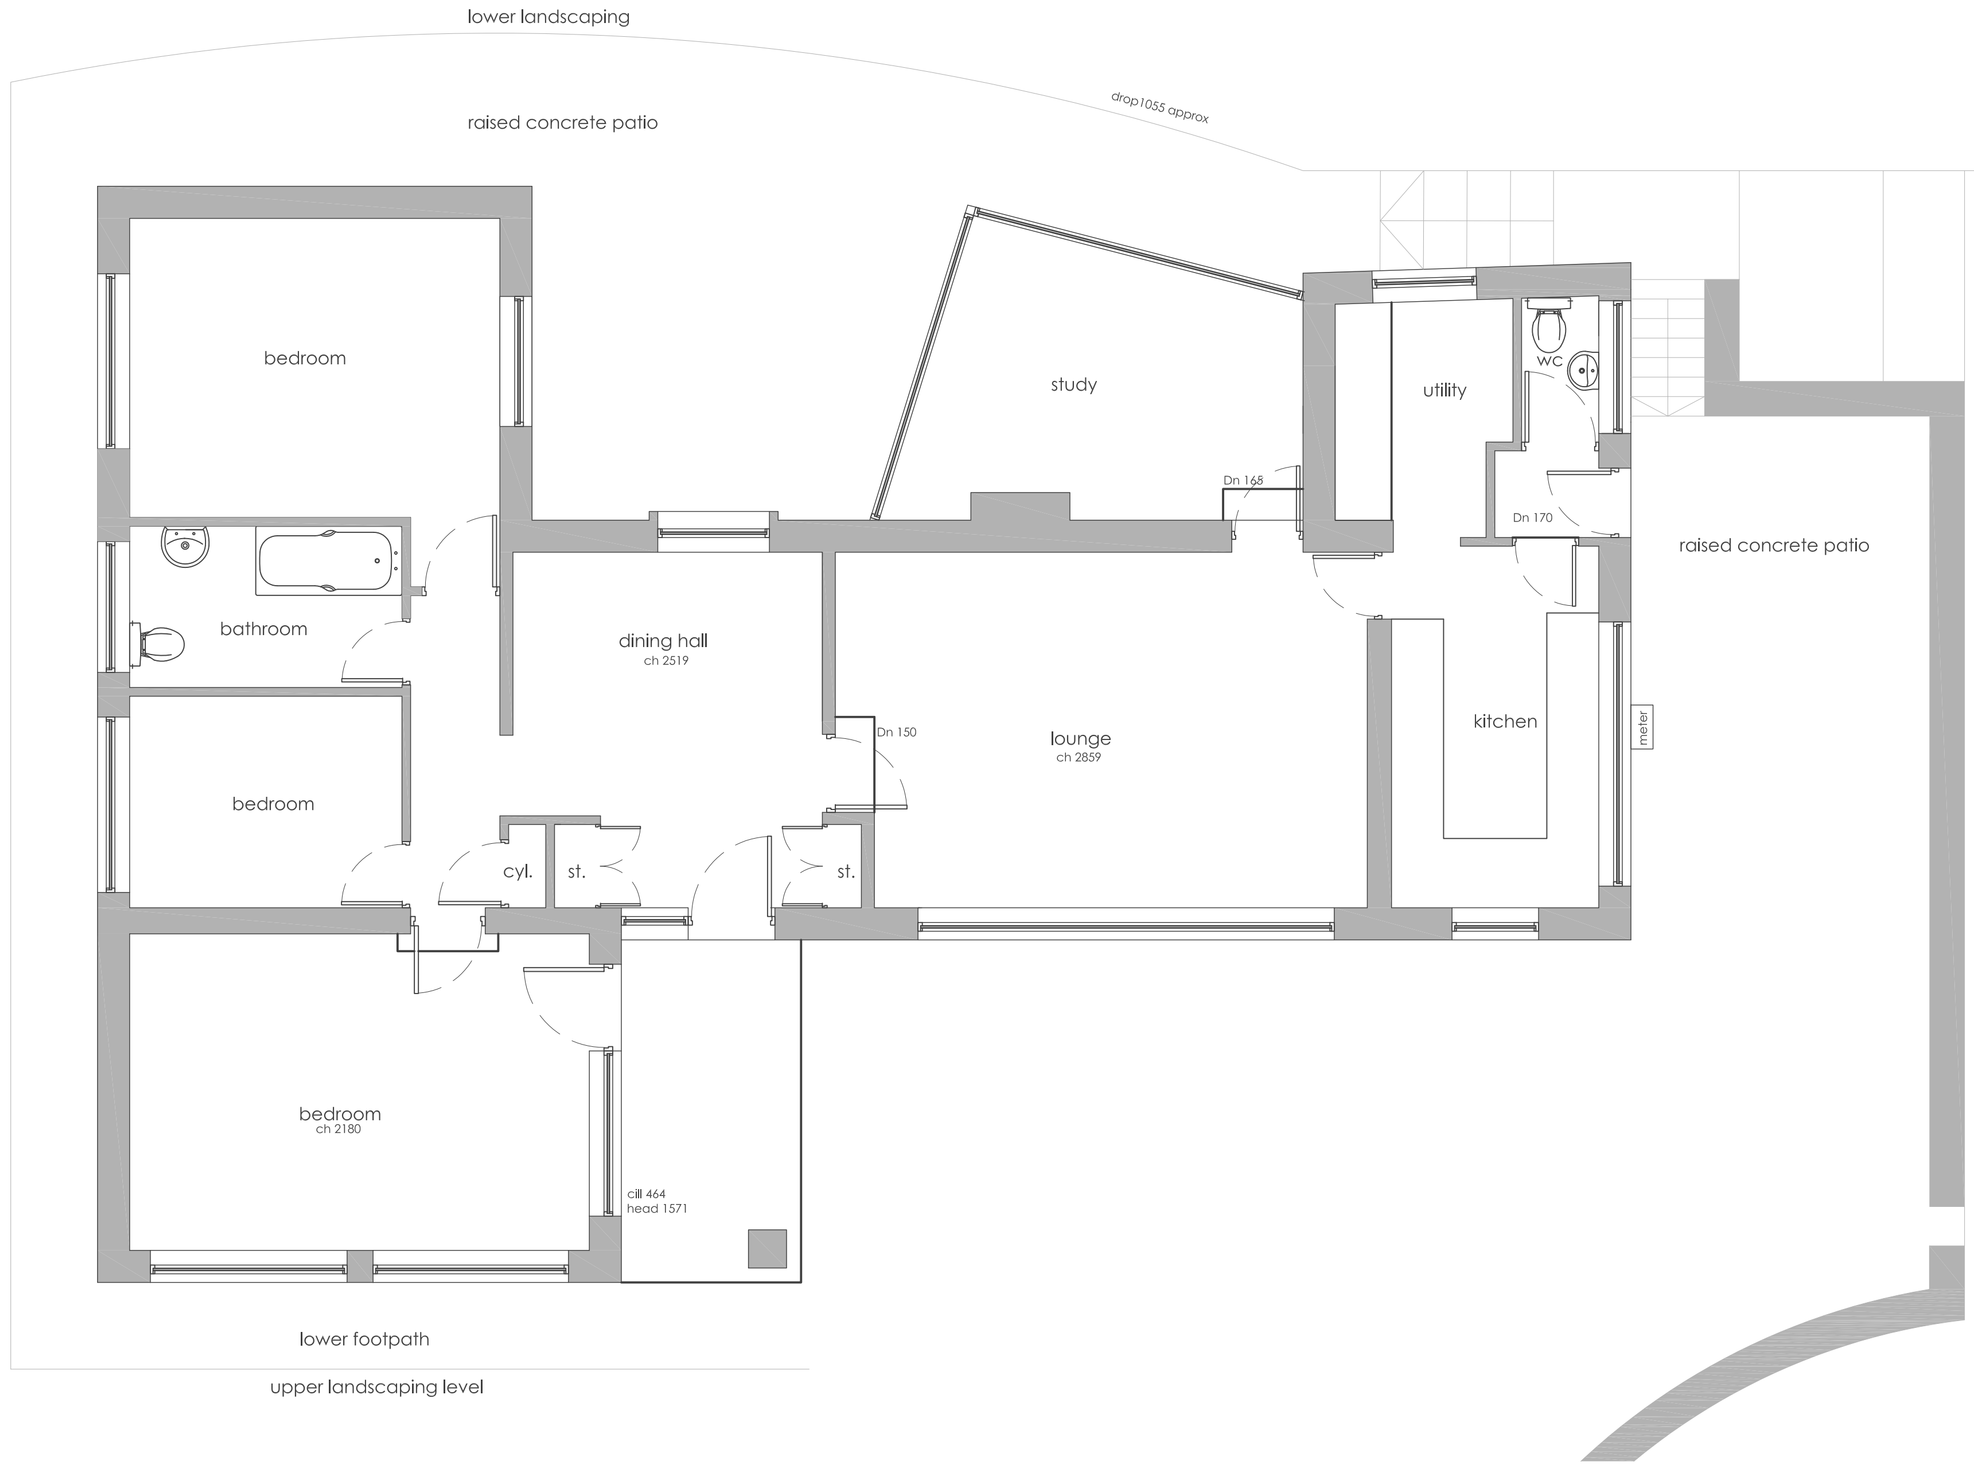

Rev	Description	Date	By
-	-	-	-

Jennings Design Associates

Architects

Architects Designers Project Managers

The Warehouse, Saxon Street, Denton, Manchester M34 3DS

T: 0161 336 5011 F: 0161 320 0512 E: jda@jda-architects.com

MR D EUSTACE

Glengarth, diglee Road
Furness Vale

EXISTING PLANS & ELEVATIONS

Drawing Number	Rev	Scale:	@ original size	Date:
694/D/002	-	1:50/100	A1	04/2012
		Drawn by: CM		Checked By: RH

C	Concept		G	Tender	
D	Planning	■	J	Construction	
E	Building Regs		L	As Built	
F	Production		Sk	Sketch	

Scale 1:100 Scale 1:50

Z:\694 - Glengarth, Furness Vale\Drawings\xrefs\694-01.dwg