

LOCATION PLAN 1:500

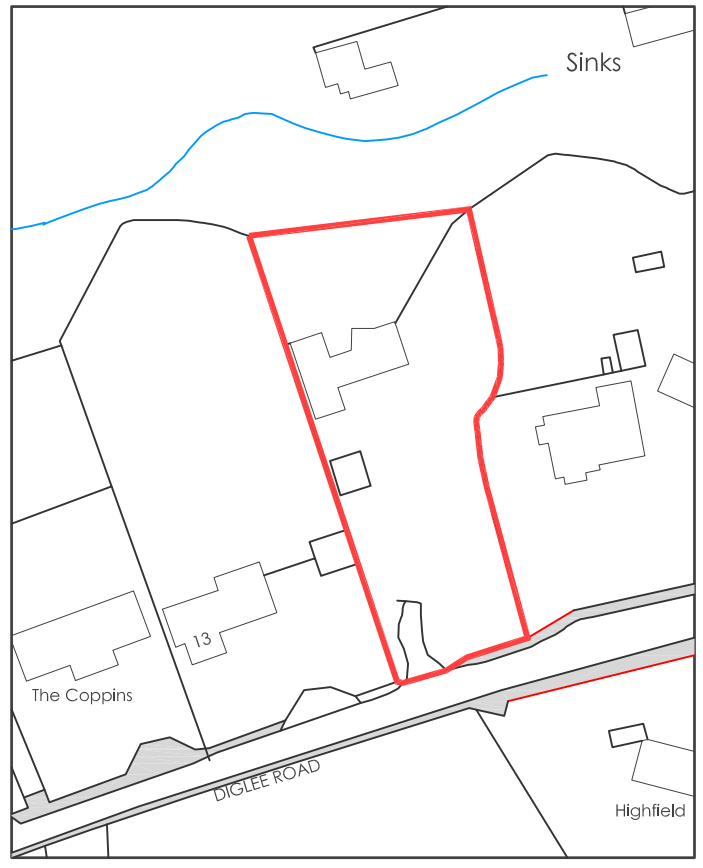

LOCATION PLAN 1:1250

Ordnance Survey, (c) Crown Copyright 2012. All rights reserved. Licence number 100020449

Notes

Jennings Design Associates take no responsibility for any dimensions obtained by scaling from this drawing. If no dimension is shown the recipient must ascertain the dimension specifically from the Architect or by site measurement. Supplying this drawing in digital form is solely for convenience and no reliance may be placed on digital data. All data must be checked against hard copy. Dimensions must be checked on site. Any discrepancies must be reported to the Architect immediately. This drawing is copyright of Jennings Design Associates

N

Rev	Description	Date	By
-	-	-	-

Jennings Design Associates

Architects

Architects Designers Project Managers

The Warehouse, Saxon Street, Denton, Manchester M34 3DS

T: 0161 336 5011 F: 0161 320 0512 E: jda@jda-architects.com

MR D EUSTACE

Glengarth, diglee Road
Furness Vale

Location & Site Plan

Drawing Number	Rev	Scale:	@ original size	Date:
964/D/ 001	REV	1:1250	A3	06/2012
		Drawn by: CM		Checked By: RH

C	Concept		G	Tender
D	Planning	■	J	Construction
E	Building Regs		L	As Built
F	Production		Sk	Sketch

0 10m 20m
Scale 1:1250

0 5m 10m
Scale 1:500

Z:\694 - Glengarth, Furness Vale\Drawings\xrefs\694-01.dwg