GROUND FLOOR PLAN 1:50

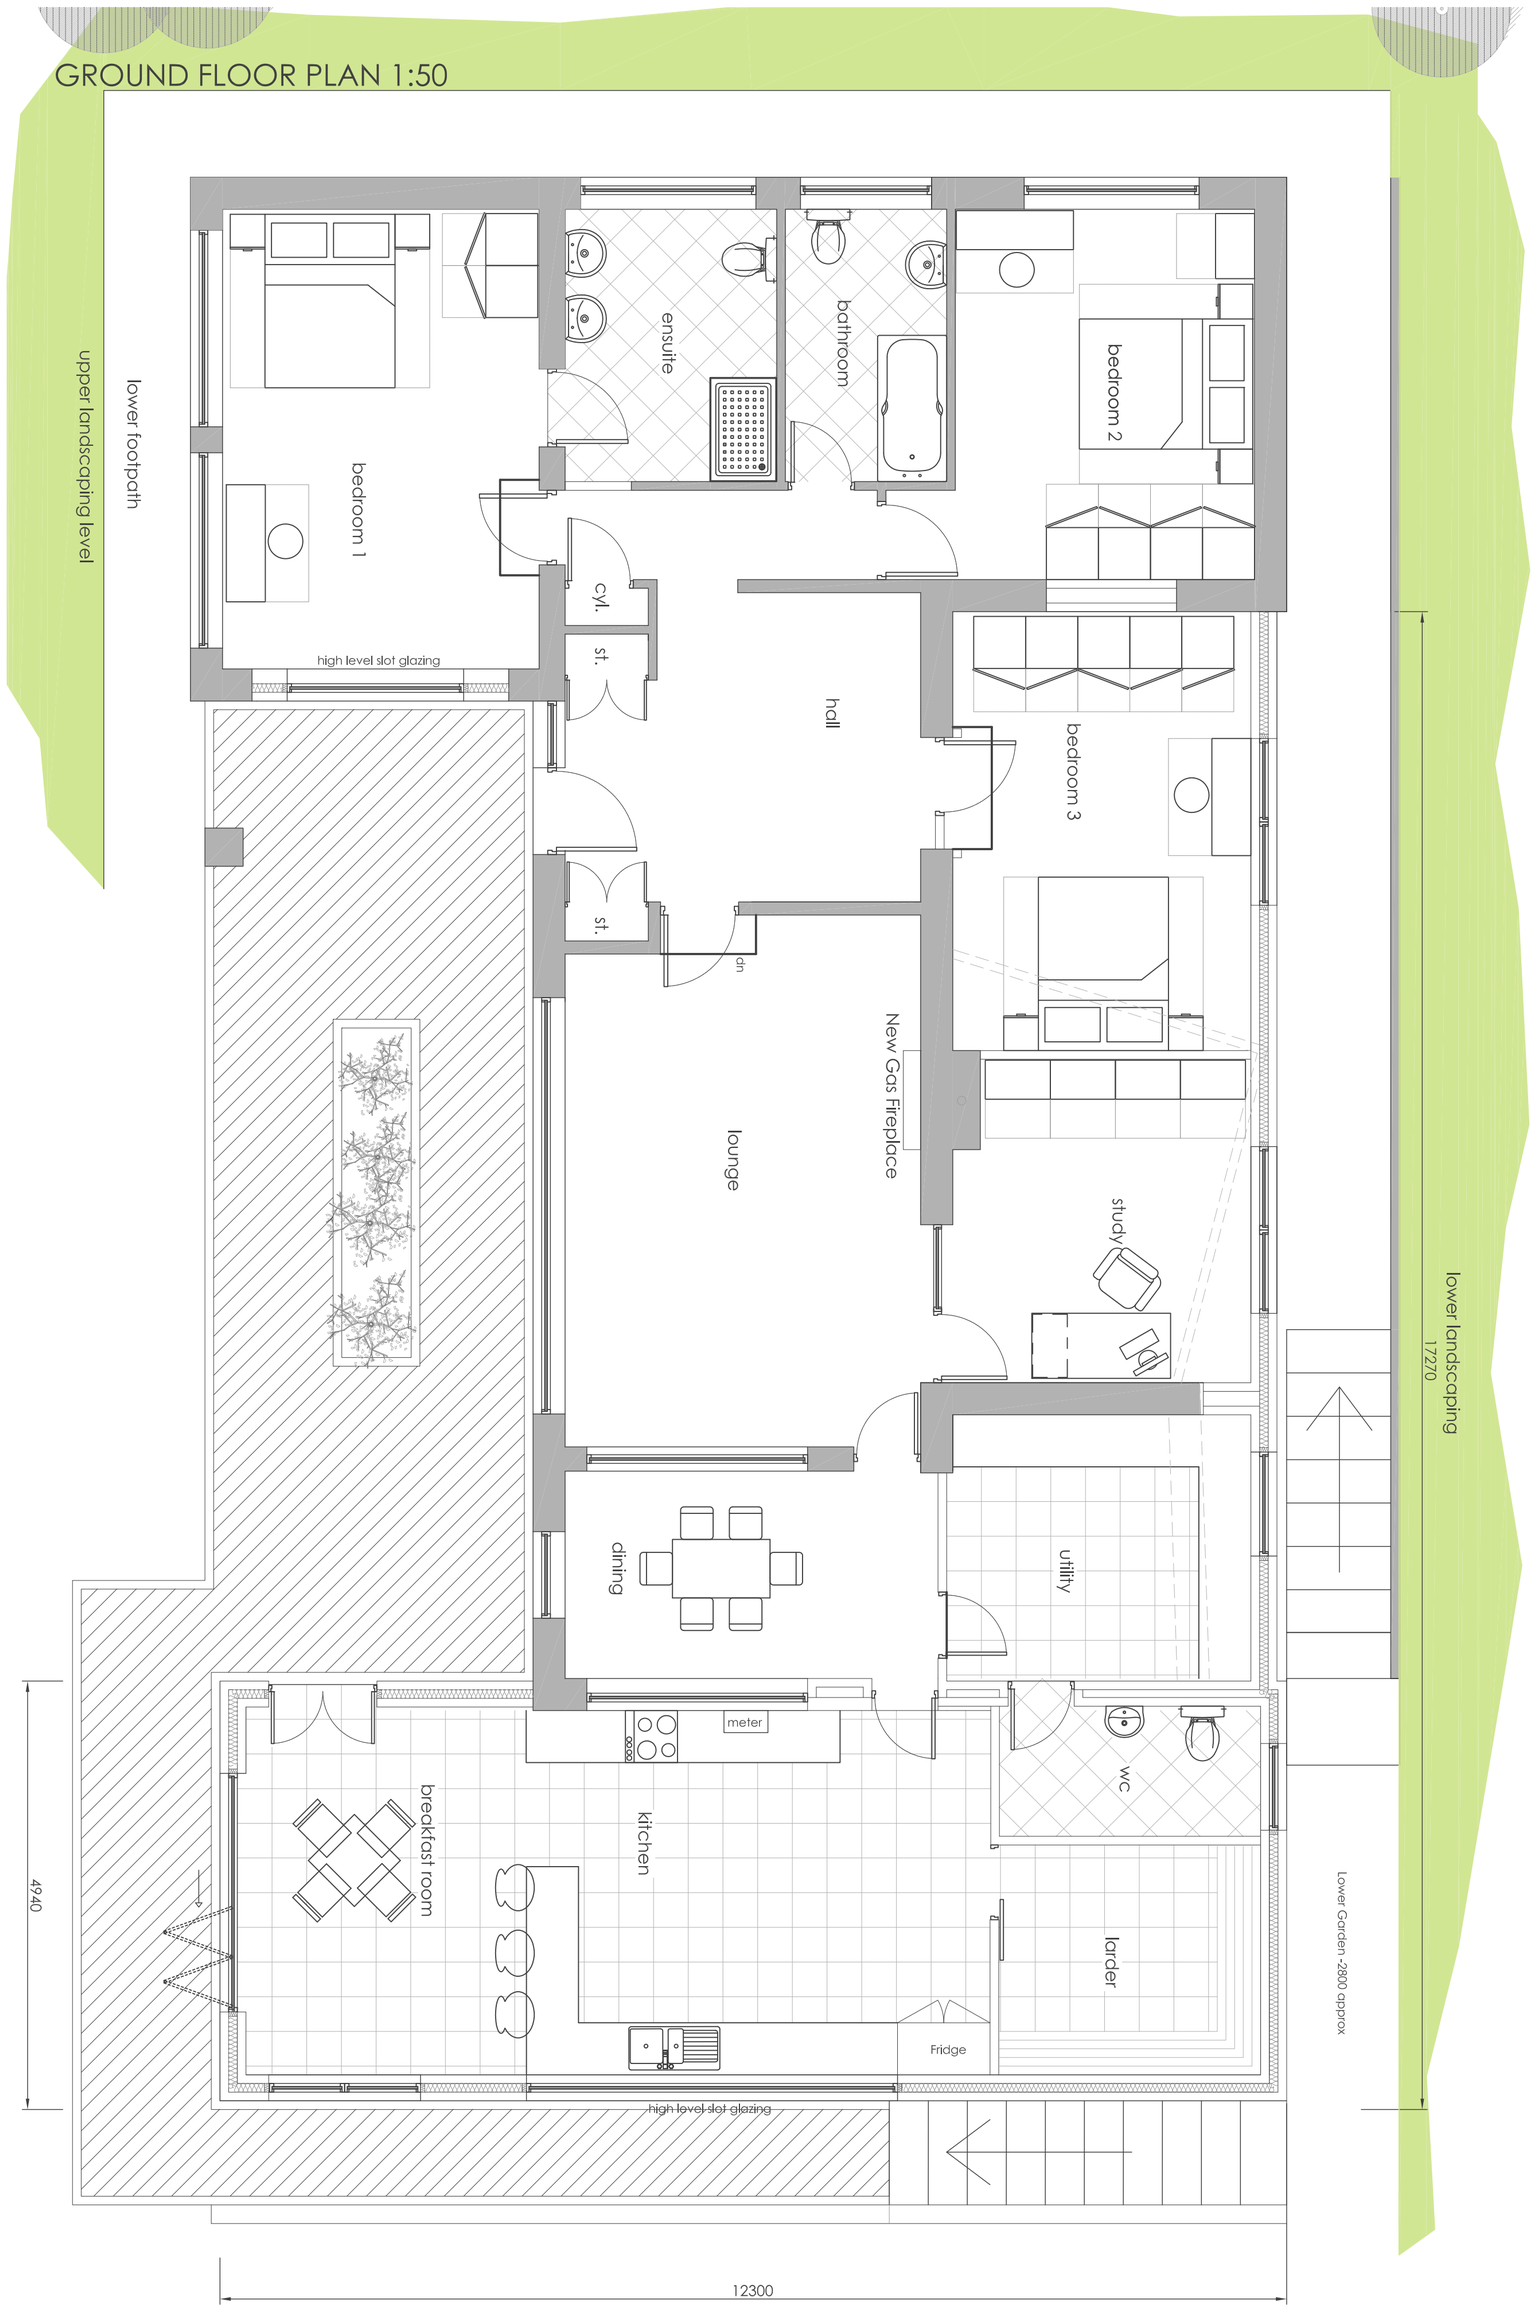

SIDE 1:100

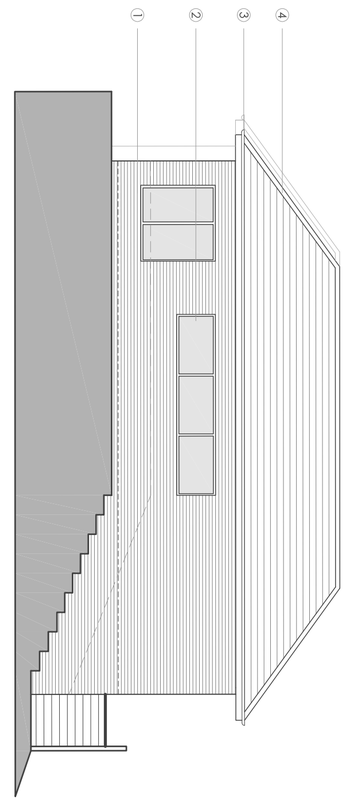

FRONT 1:100

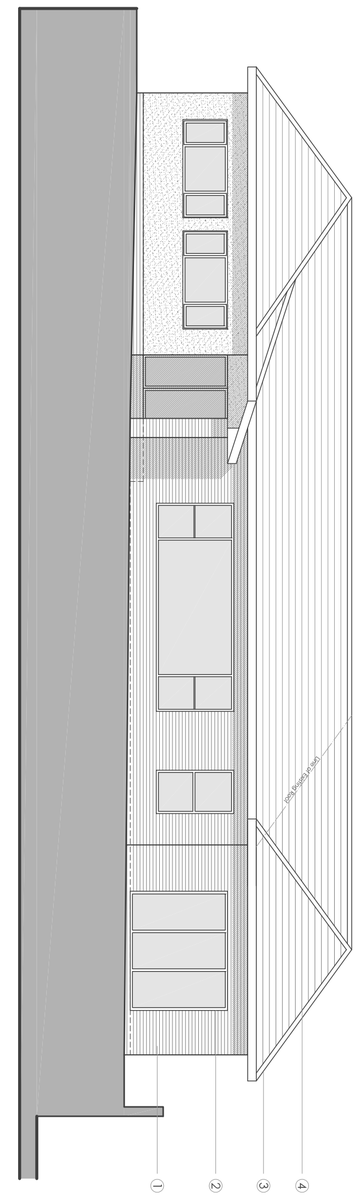

ROOF PLAN 1:100

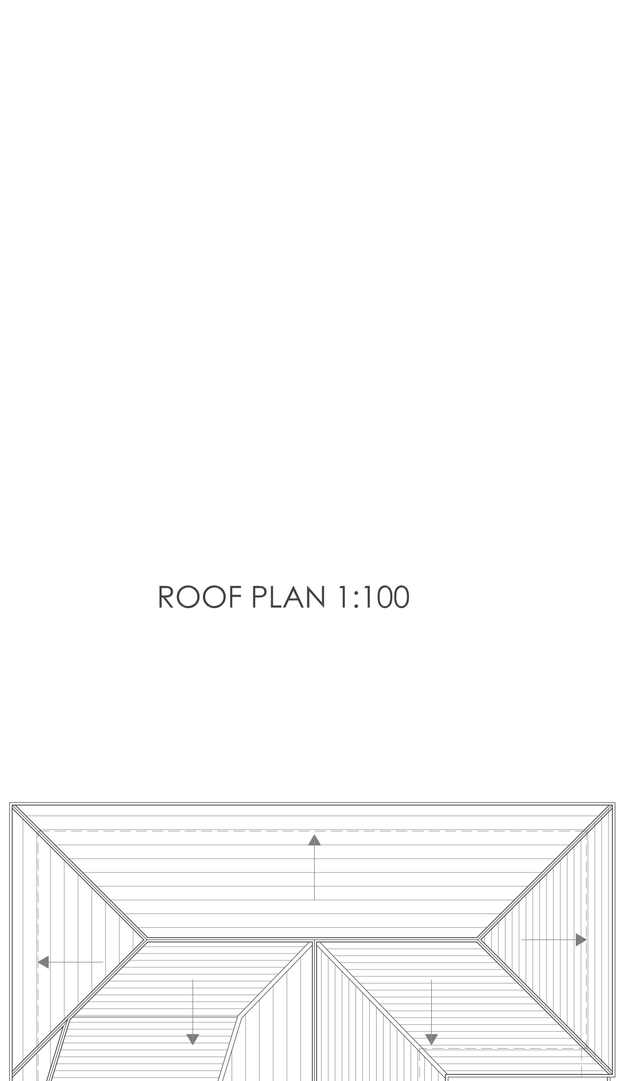

REAR 1:100

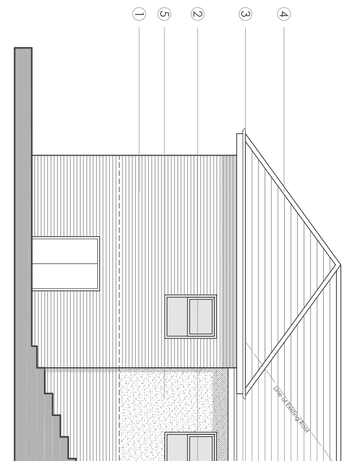

LOWER LEVEL GROUND FLOOR PLAN 1:50

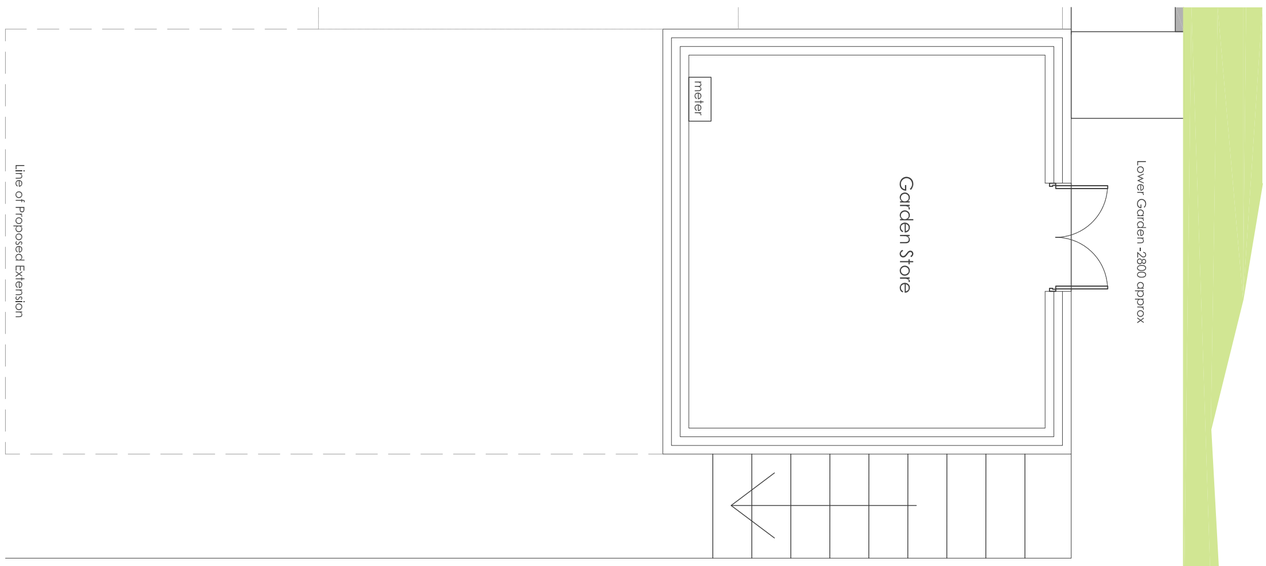

Notes

Jennings Design Associates take no responsibility for any dimensions obtained by scaling from this drawing. If no dimension is shown the recipient must ascertain the dimension specifically from the Architect or by site measurement. Supplying this drawing in digital form is solely for convenience and no reliance may be placed on digital data. All data must be checked against hard copy. Dimensions must be checked on site. Any discrepancies must be reported to the Architect immediately. This drawing is copyright of Jennings Design Associates

LEGEND

1. Brickwork to Match Existing Light to Dark Brown Brick
2. Double Glazed units to Match Existing Timber Frame Window
3. Black UPVC RWG's to Match Existing
4. Concrete Roof Tiles to Match Existing
5. Render to Match Existing

Rev	Description	Date	By
-	-	-	-

Jennings Design Associates
Architects

Architects Designers Project Managers
The Warehouse, Saxon Street, Denton, Manchester M34 3DS
T: 0161 336 5011 F: 0161 320 0512 E: jda@jda-architects.com

Mr D EUSTACE

Glengarth, Diglee Road
Furness Vale

Proposed Plans & Elevations

Drawing Number	Rev	Scale:	@ original size	Date:
694-D-003	-	1:50/100	A1	06/2012
		Drawn by: CM		Checked By: RH

Pr	Preliminary		C	Contract	
P	Planning	■	Cn	Construction	
Br	Building Regs		As	As Built	
T	Tender		Sk	Sketch	

Scale 1:100 Scale 1:50 Scale 1:100

Z:\694 - Glengarth, Furness Vale\Drawings\xrefs\694-03.dwg