HPK/2012/0381
10 JUL 2012

The Old Court House

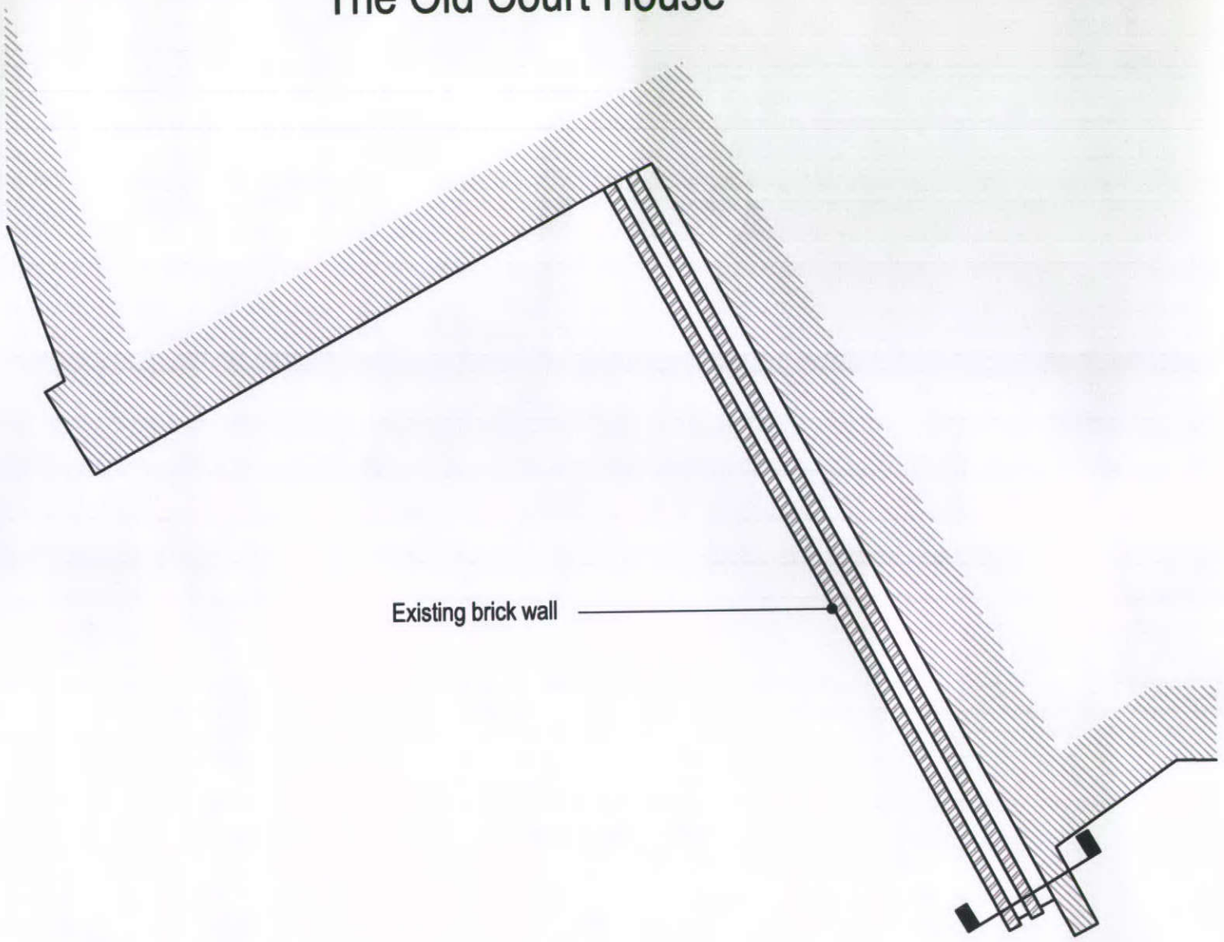

Existing Plan

Scale: 1:50

The Old Court House

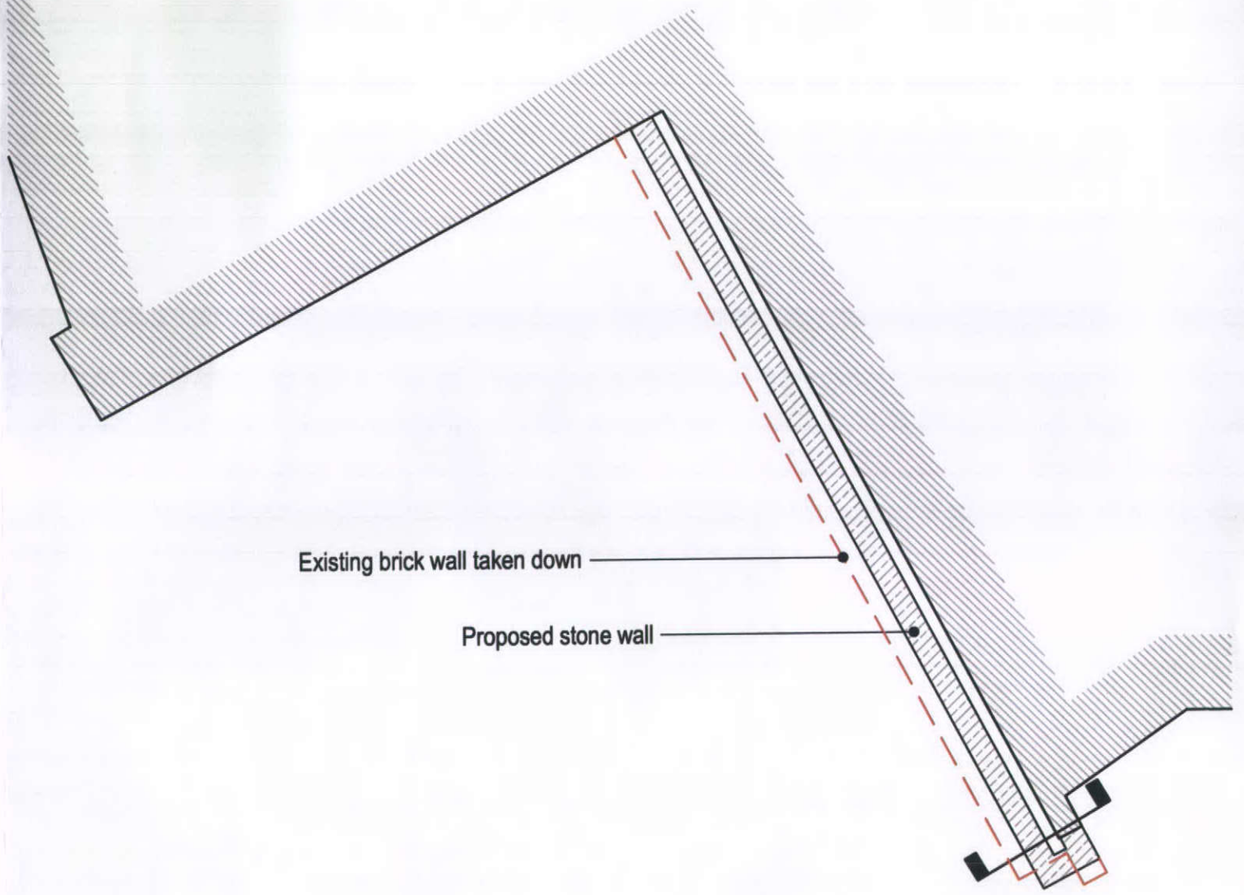

Proposed Plan

Scale: 1:50

Responsibility is not accepted for errors made by others in scaling from this drawing. All construction information should be taken from figured dimensions only.

A3 Original Sheet Size

XXXX	X	XXX	XXX	XXXX
date	rev	name	chk	note

Stride Treglown
Architecture Town Planning Interior Design Building Surveying Landscape Architecture Graphic Design
6 Commercial Street, Manchester M15 4PZ
T 0161 832 9460 F 0161 839 0424
www.stridetreglown.co.uk

EK ARCHITECTS
CONSERVATION ARCHITECTS
Nicholas Jacob Architects
89 Berners Street, Ipswich, Suffolk, IP1 3LN
Tel: 01473 221150 Fax: 01473 255550 Nicholas.Jacob@NJArchitects.co.uk

PROJECT
Buxton Crescent Hotel and Thermal Spa

DRAWING TITLE
Old Court House Wall - Existing and Proposed Plan

SCALE	DATE	DRAWN	CHK	DRAWING NUMBER	REV.
1:50	18.06.12	RG	AH	45177_P116	-