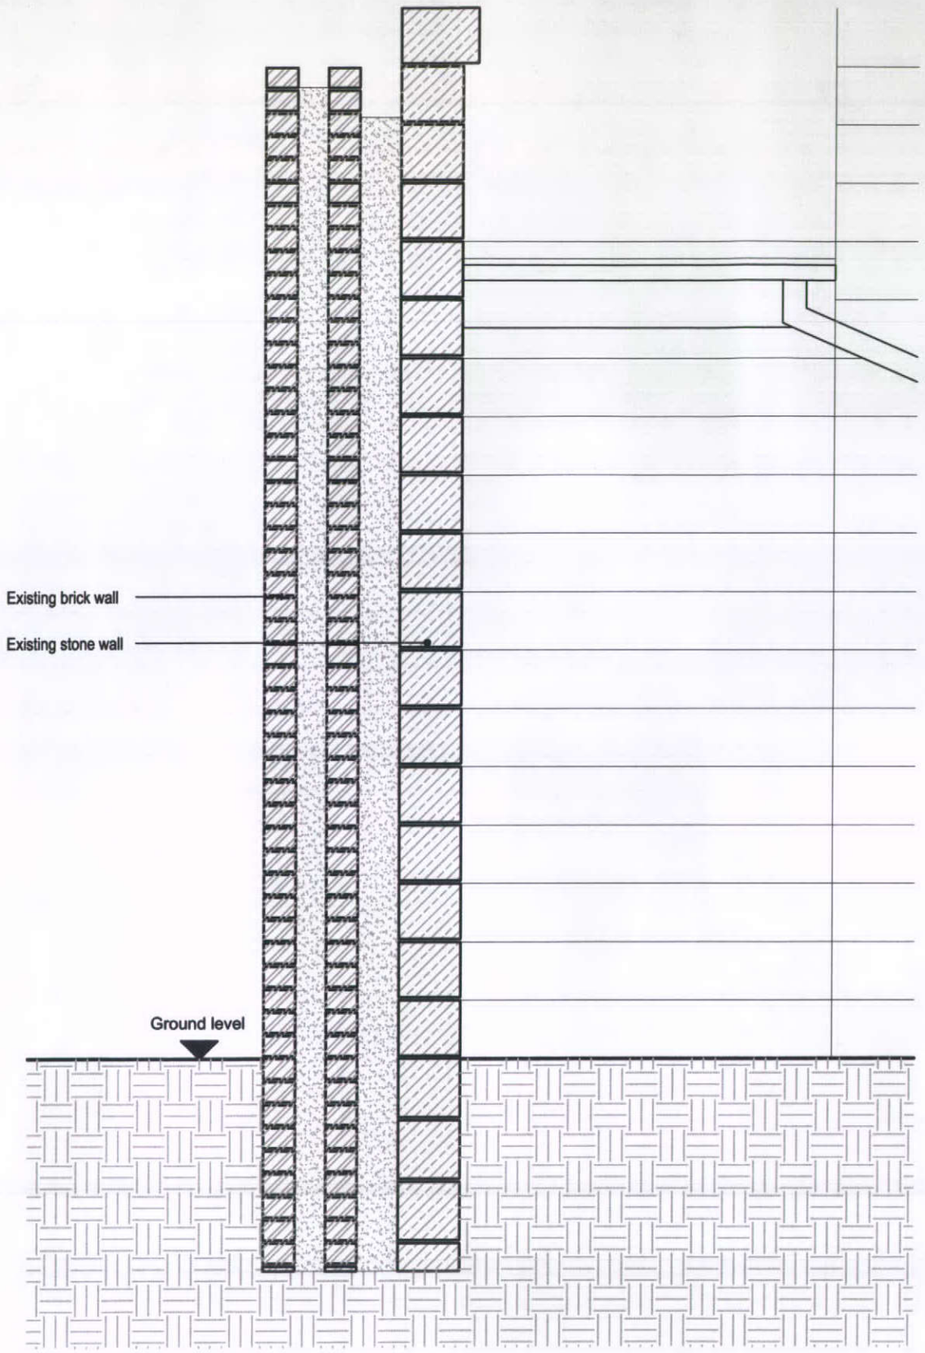

Existing Section

Scale: 1:20

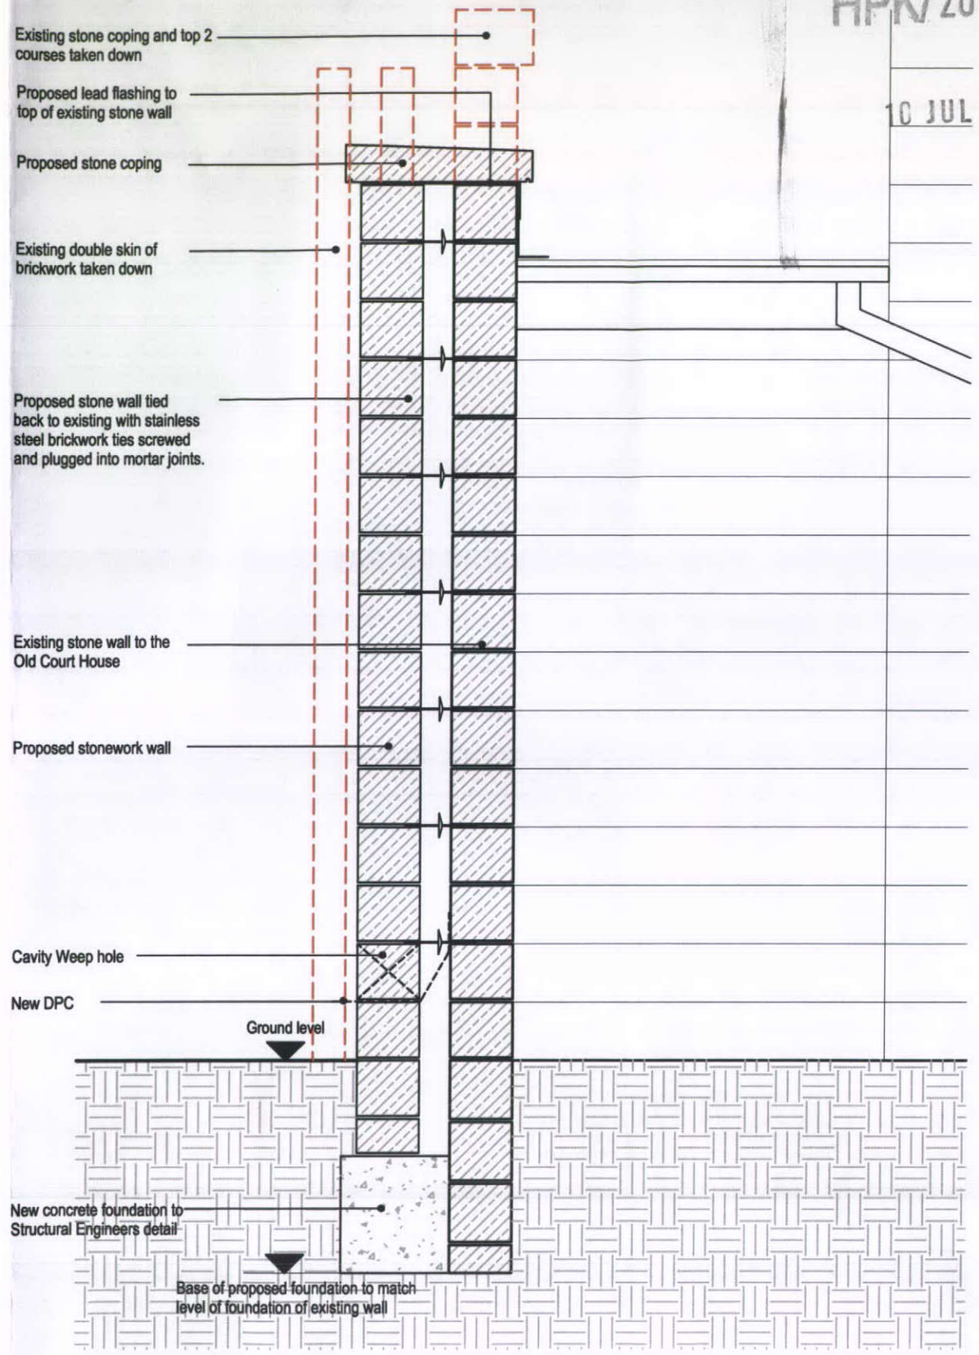

Proposed Section

Scale: 1:20

HPK/2012/0381
10 JUL 2012

Responsibility is not accepted for errors made by others in scaling from this drawing. All construction information should be taken from figured dimensions only.

A3 Original Sheet Size

20mm 50mm

XXXX	X	XXX	XXX	XXXX
date	rev	name	chk	note

Stride Treglown
Architecture Town Planning Interior Design Building Surveying Landscape Architecture Graphic Design
6 Commercial Street, Manchester M15 4PZ
T 0161 832 9460 F 0161 839 0424 www.stridetreglown.co.uk

EK ARCHITECTS
CONSERVATION ARCHITECTS
Nicholas Jacob Architects
89 Berners Street, Ipswich, Suffolk, IP1 3LN
Tel: 01473 221150 Fax: 01473 255550 Nicholas.Jacob@NJArchitects.co.uk

PROJECT
Buxton Crescent Hotel and Thermal Spa

DRAWING TITLE
Old Court House Wall - Existing and Proposed ~~Elevations~~ Sections

SCALE	DATE	DRAWN	CHK	DRAWING NUMBER	REV.
1:20	18.06.12	RG	AH	45177_P118	-