HPK/2012/0377

2no REPLACEMENT BAY WINDOWS AT 15A ST JAMES TERRACE, BUXTON.


drg no12·6/1	details prior to replacement


12 JUL 2012

John F. Lomas. M.R.I.C.S., M.B.Eng
Rothbury
Chapel Road
Hayfield
High Peak SK22 2JF
Tel. 01663 745186


site plan

1:500

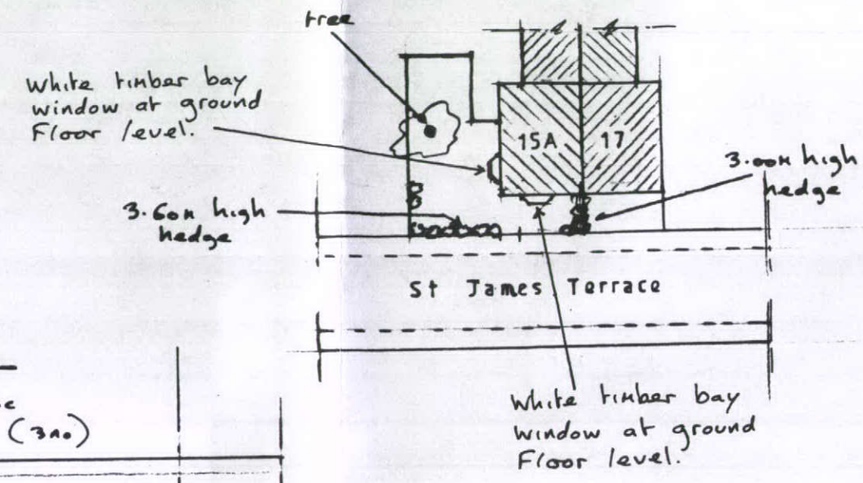

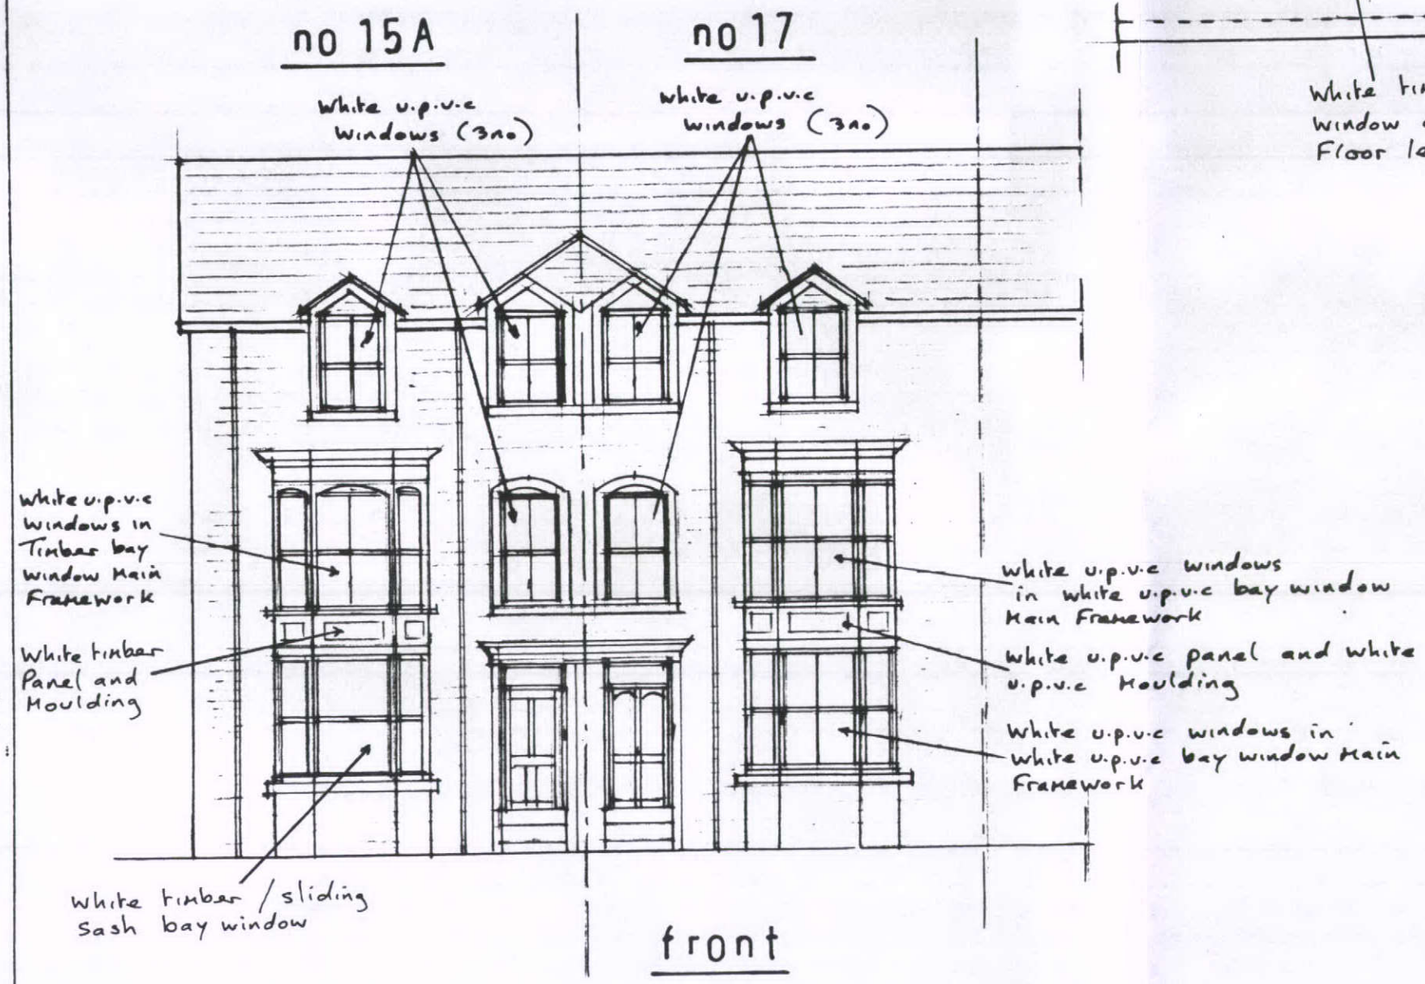

front

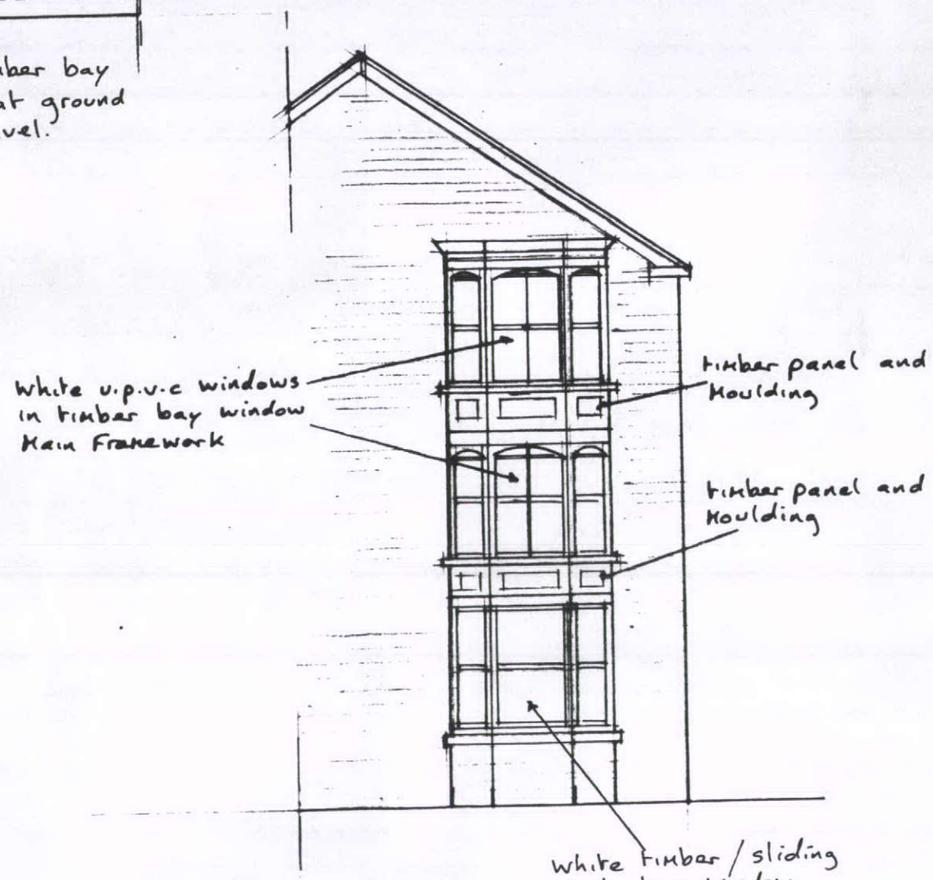

side

1:100