
HPK/2012/0369
16 JUL 2012


CAST IRON RAINWATER GUTTERS ON BSE & FALL BRACKETS

4M EXTENSION IN NATURAL GRITSTONE TO MATCH EXISTING

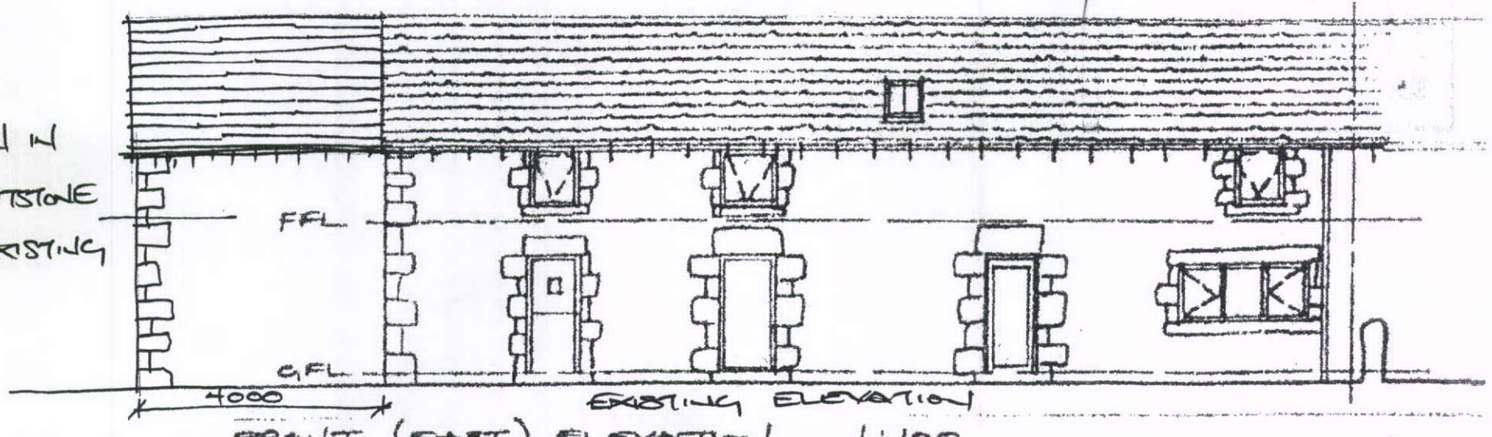


FRONT (EAST) ELEVATION 1:100

VELUX CONSERVATION ROOF LIGHT COMPLETE WITH FLASHING KIT.

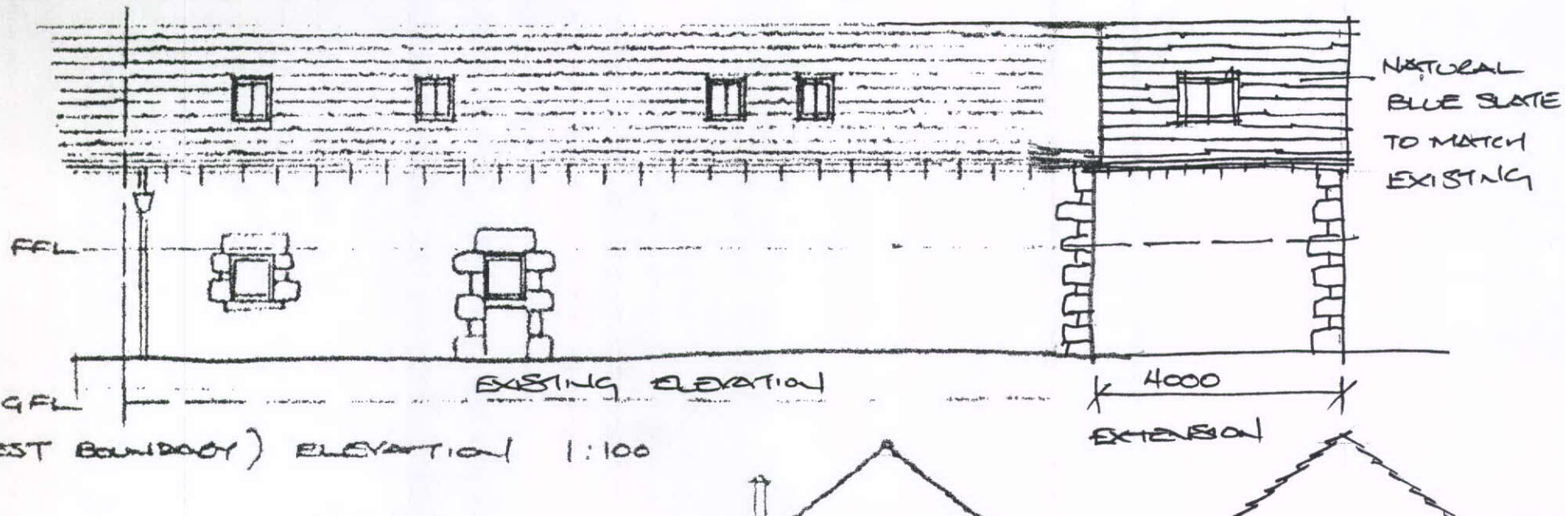

REAR (WEST BOUNDARY) ELEVATION 1:100

SIDE (SOUTH) ELEVATION
① EXISTING ② PROPOSED

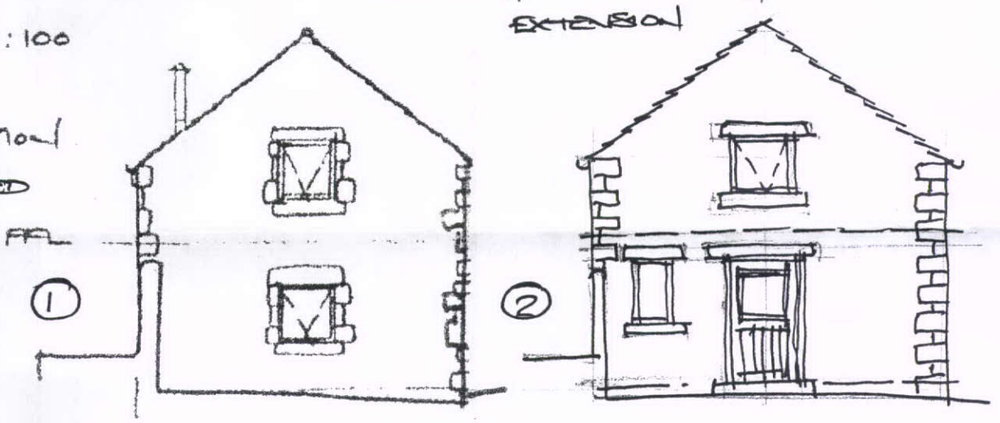


TIED "RUSSED RAFTERS
100x50 SW AT MAX
600 MM CENTRES WITH
PLATED CONNECTIONS

225 x 76 o/a SW PURLINS @
1250 CENTRES RUNNING 300

225 x 76 o/a SW PURLINS @
1250 CENTRES RUNNING 300

NATURAL RANDOM GRITSTONE WITH HEADS & CILLS & QUOINS.

HARDWOOD AGRICULTURAL STYLE WINDOWS & DOOR. TO MATCH EXISTING.

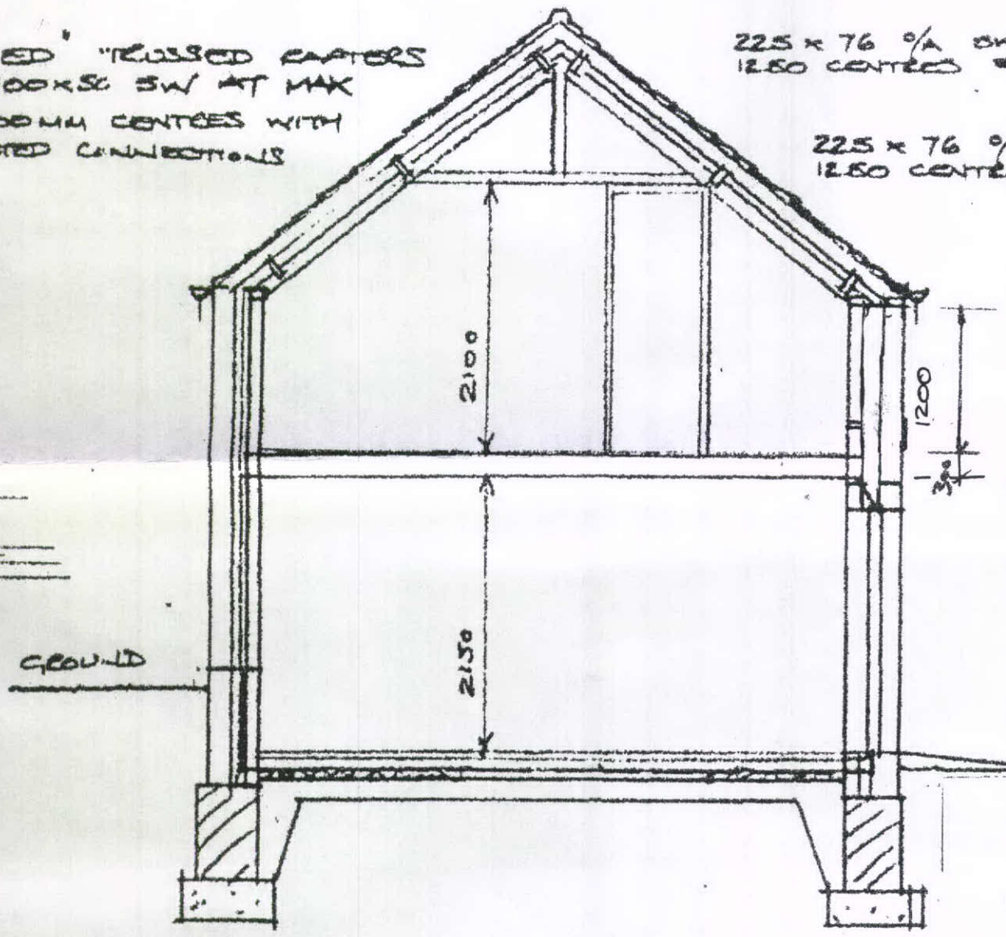

GROUND SLAB CONSTRUCTION: 50 MM SCREED ON CONCRETE SLAB ON DPM ON THERMAL INSULATION ON HARDCORE

REVA 13/7/12: AS REQUESTED BY HPBC.

FERN LODGE, FERN FARM
FAIRFIELD, BUXTON
PROPOSAL FOR 2-STOREY EXTENSION
JOB 1206/SK2 REVA JUNE 2012