

HPK/2012/0369

16 JUL 2012

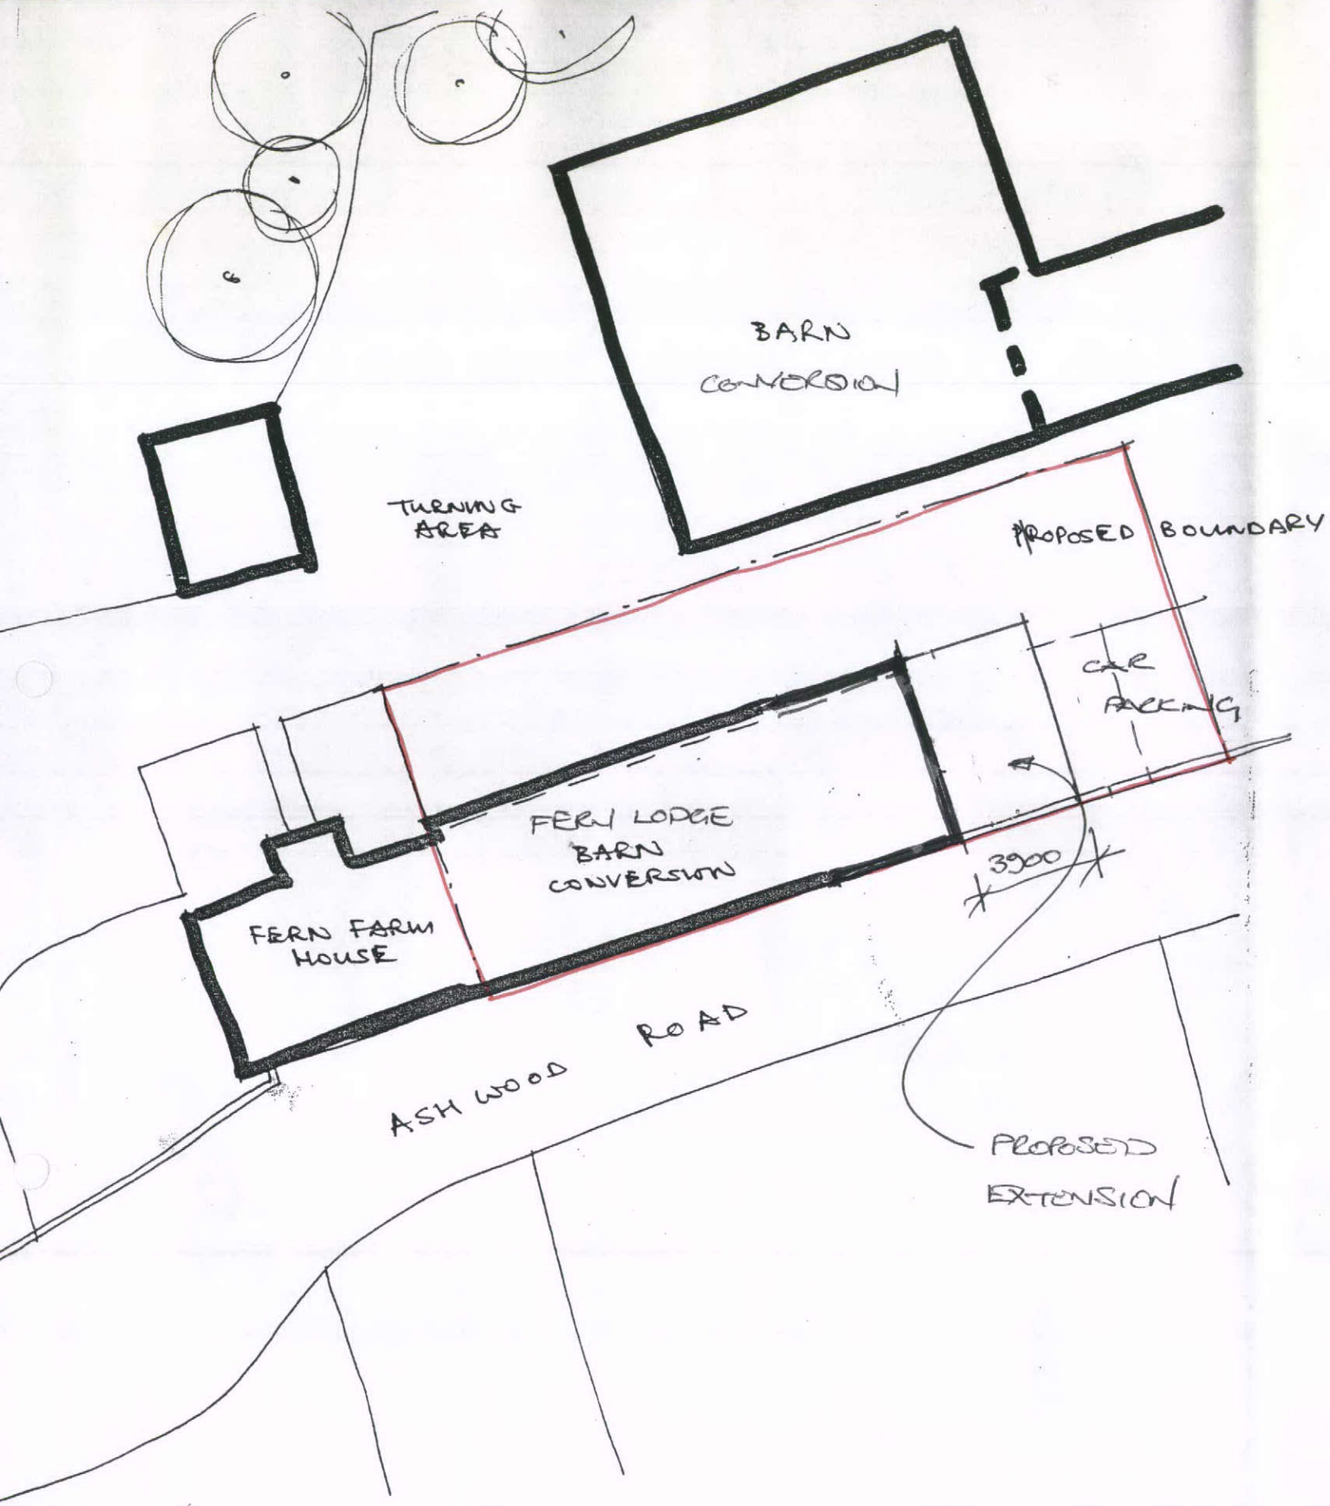

BLOCK PLAN 1:200

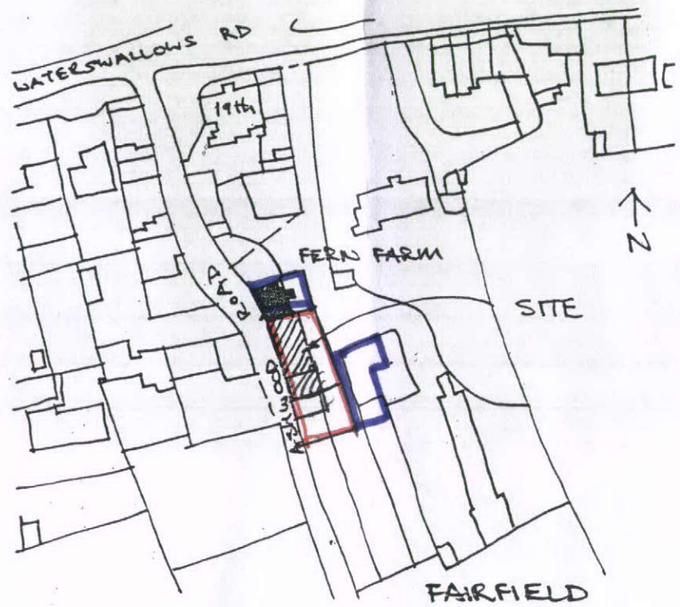

LOCATION PLAN 1:1250

REV A 13/7/2012 FERN LODGE.

PAUL SEARLE ARCHITECT Ltd.
ARCHITECT & PLANNING CONSULTANT
BUILDING & PROPERTY ADVICE

2 PEVERIL ROAD, BUXTON, DERBYSHIRE, SK17 6PA
TELEPHONE NUMBER: 01298 23482
MOBILE NUMBER: 07989 410658

JOB PROPOSED BARN CONVERSION

CLIENT MR. N. BESWICK / C. MACE

DRAWING LOCATION PLAN

DATE 26TH MARCH '01 SCALE

DWG No 01031/11 REVISION A