mccall hayfield
DESIGN . PLANNING . PROJECTS
ASHLAR . MARKET STREET
HAYFIELD . HIGH PEAK . SK22 2EP
email: mccallhayfield@gmail.com
tel: 01663 742199

HPK/2012/0375/2
18 JUL 2012

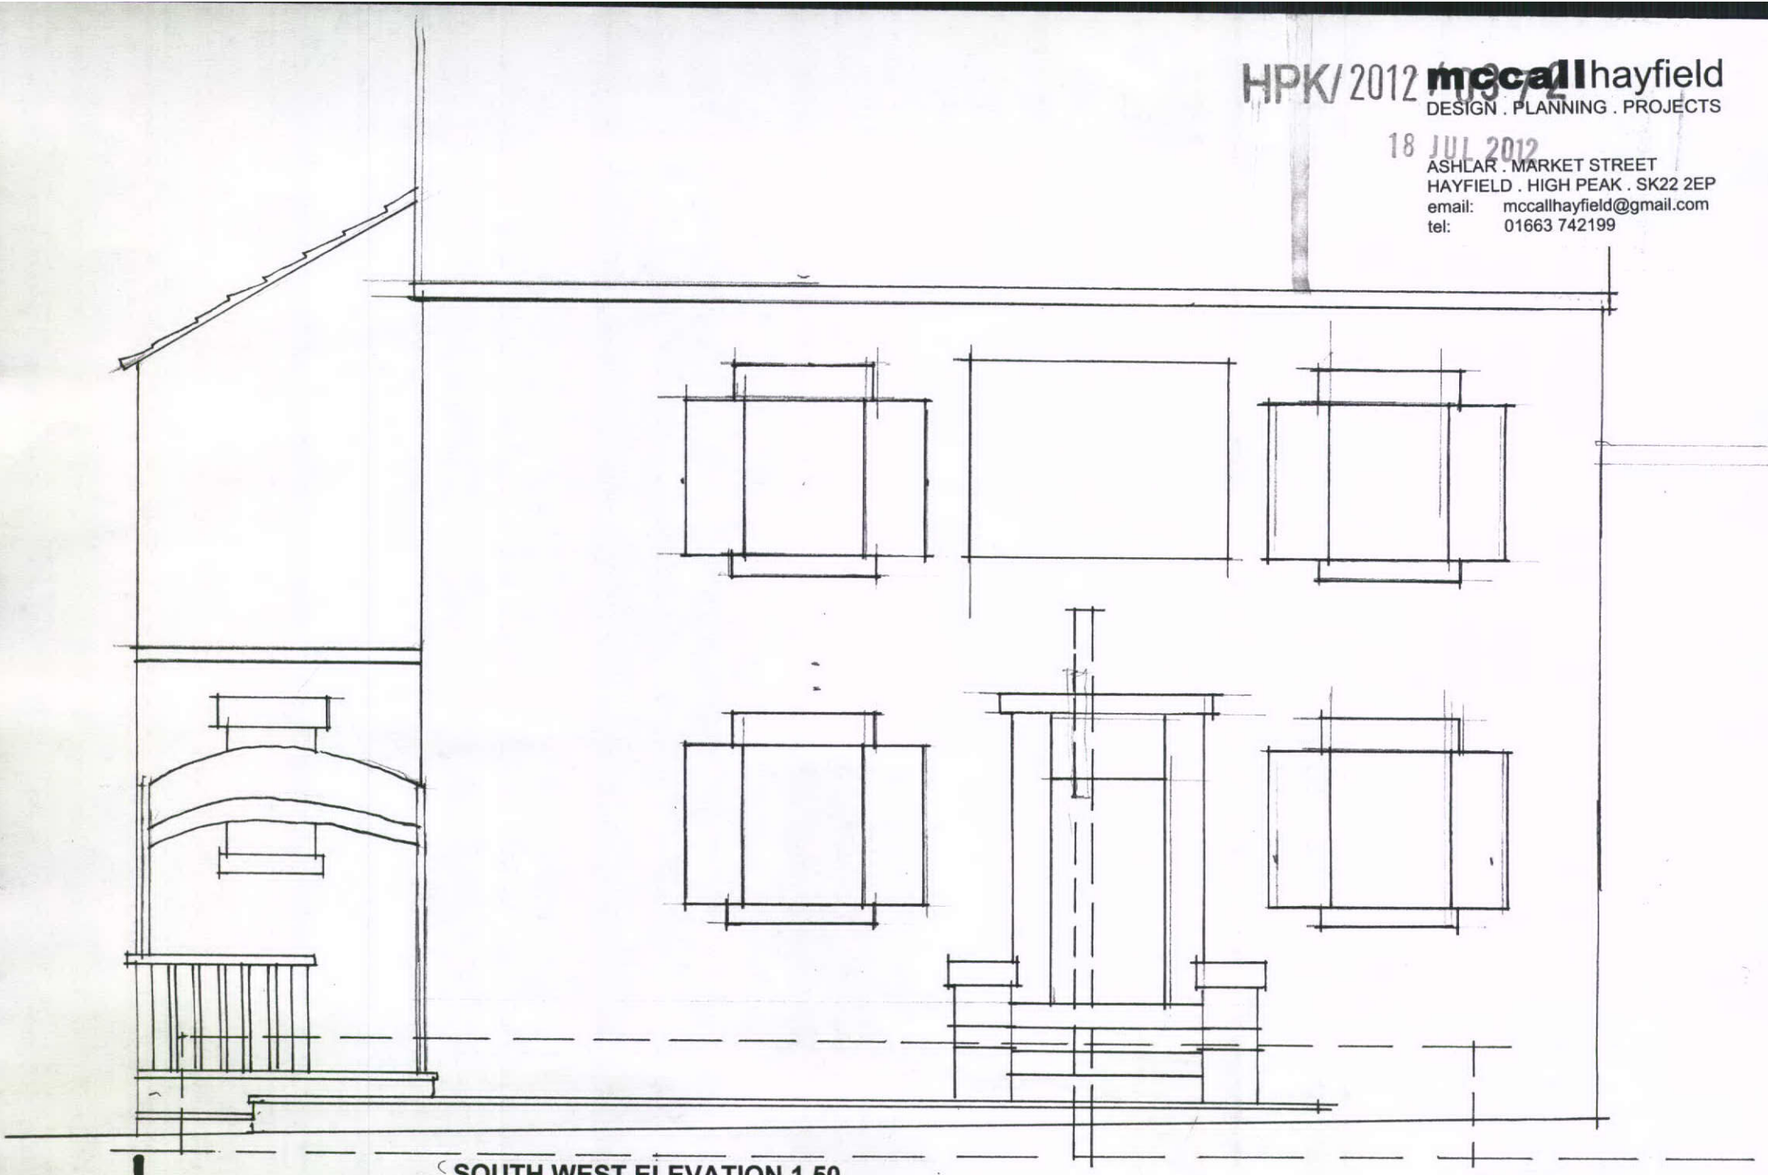

SOUTH WEST ELEVATION 1.50

AS EXISTING

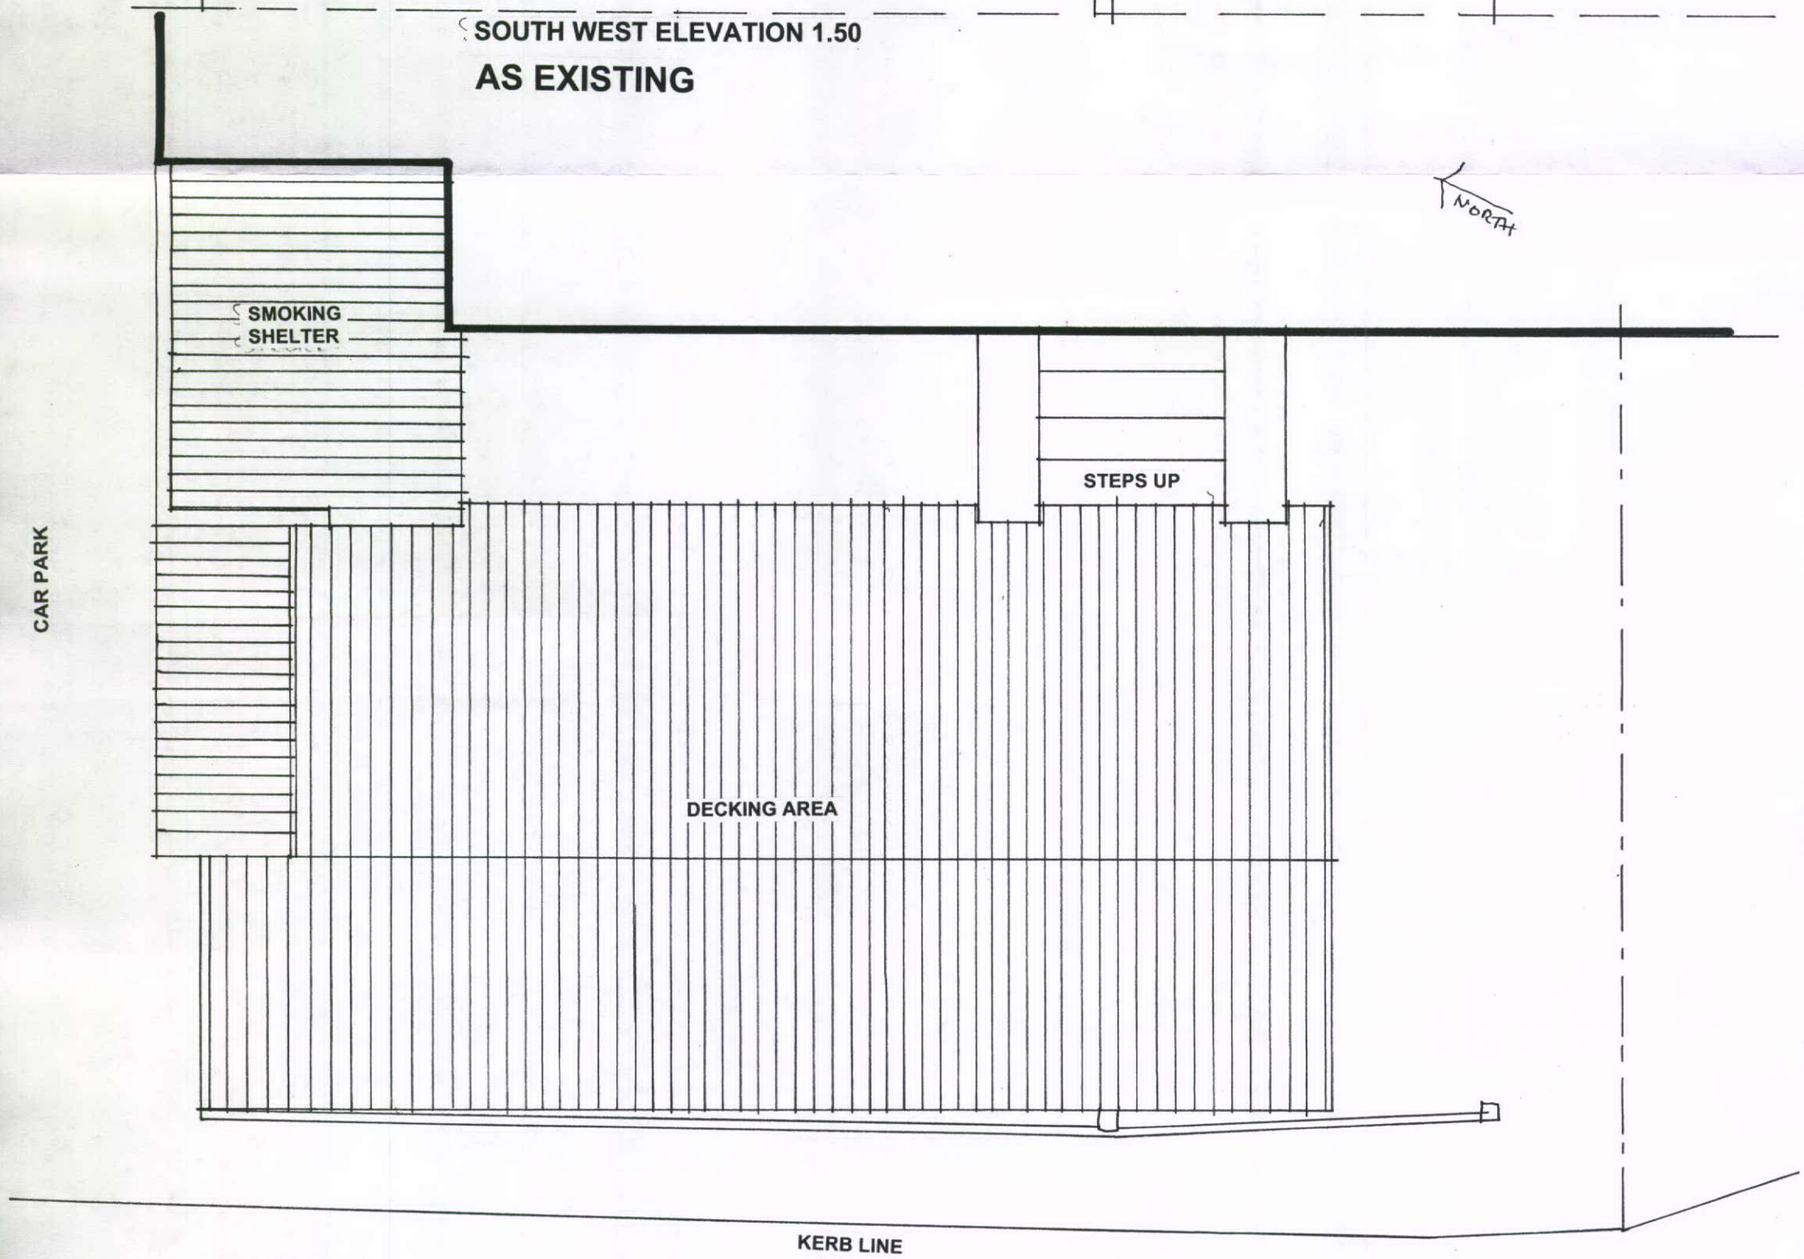

PLAN 1.50

AS EXISTING

THE PACK HORSE INN,
MARKET STREET, HAYFIELD